Rev	Date	Description	Drn
A	09-10-14	Bin Storage and access notes added	RS
B	20-10-14	driveway correction and gate amends	RS
C	02-11-14	updates & amends	RS
D	23-11-14	updates	RS
E	23-12-14	external lights added	RS

ADUR & WORTHING PLANNING SERVICES
PLAN AWDM/ 0366/15
DATE VALID 29 DEC 2014

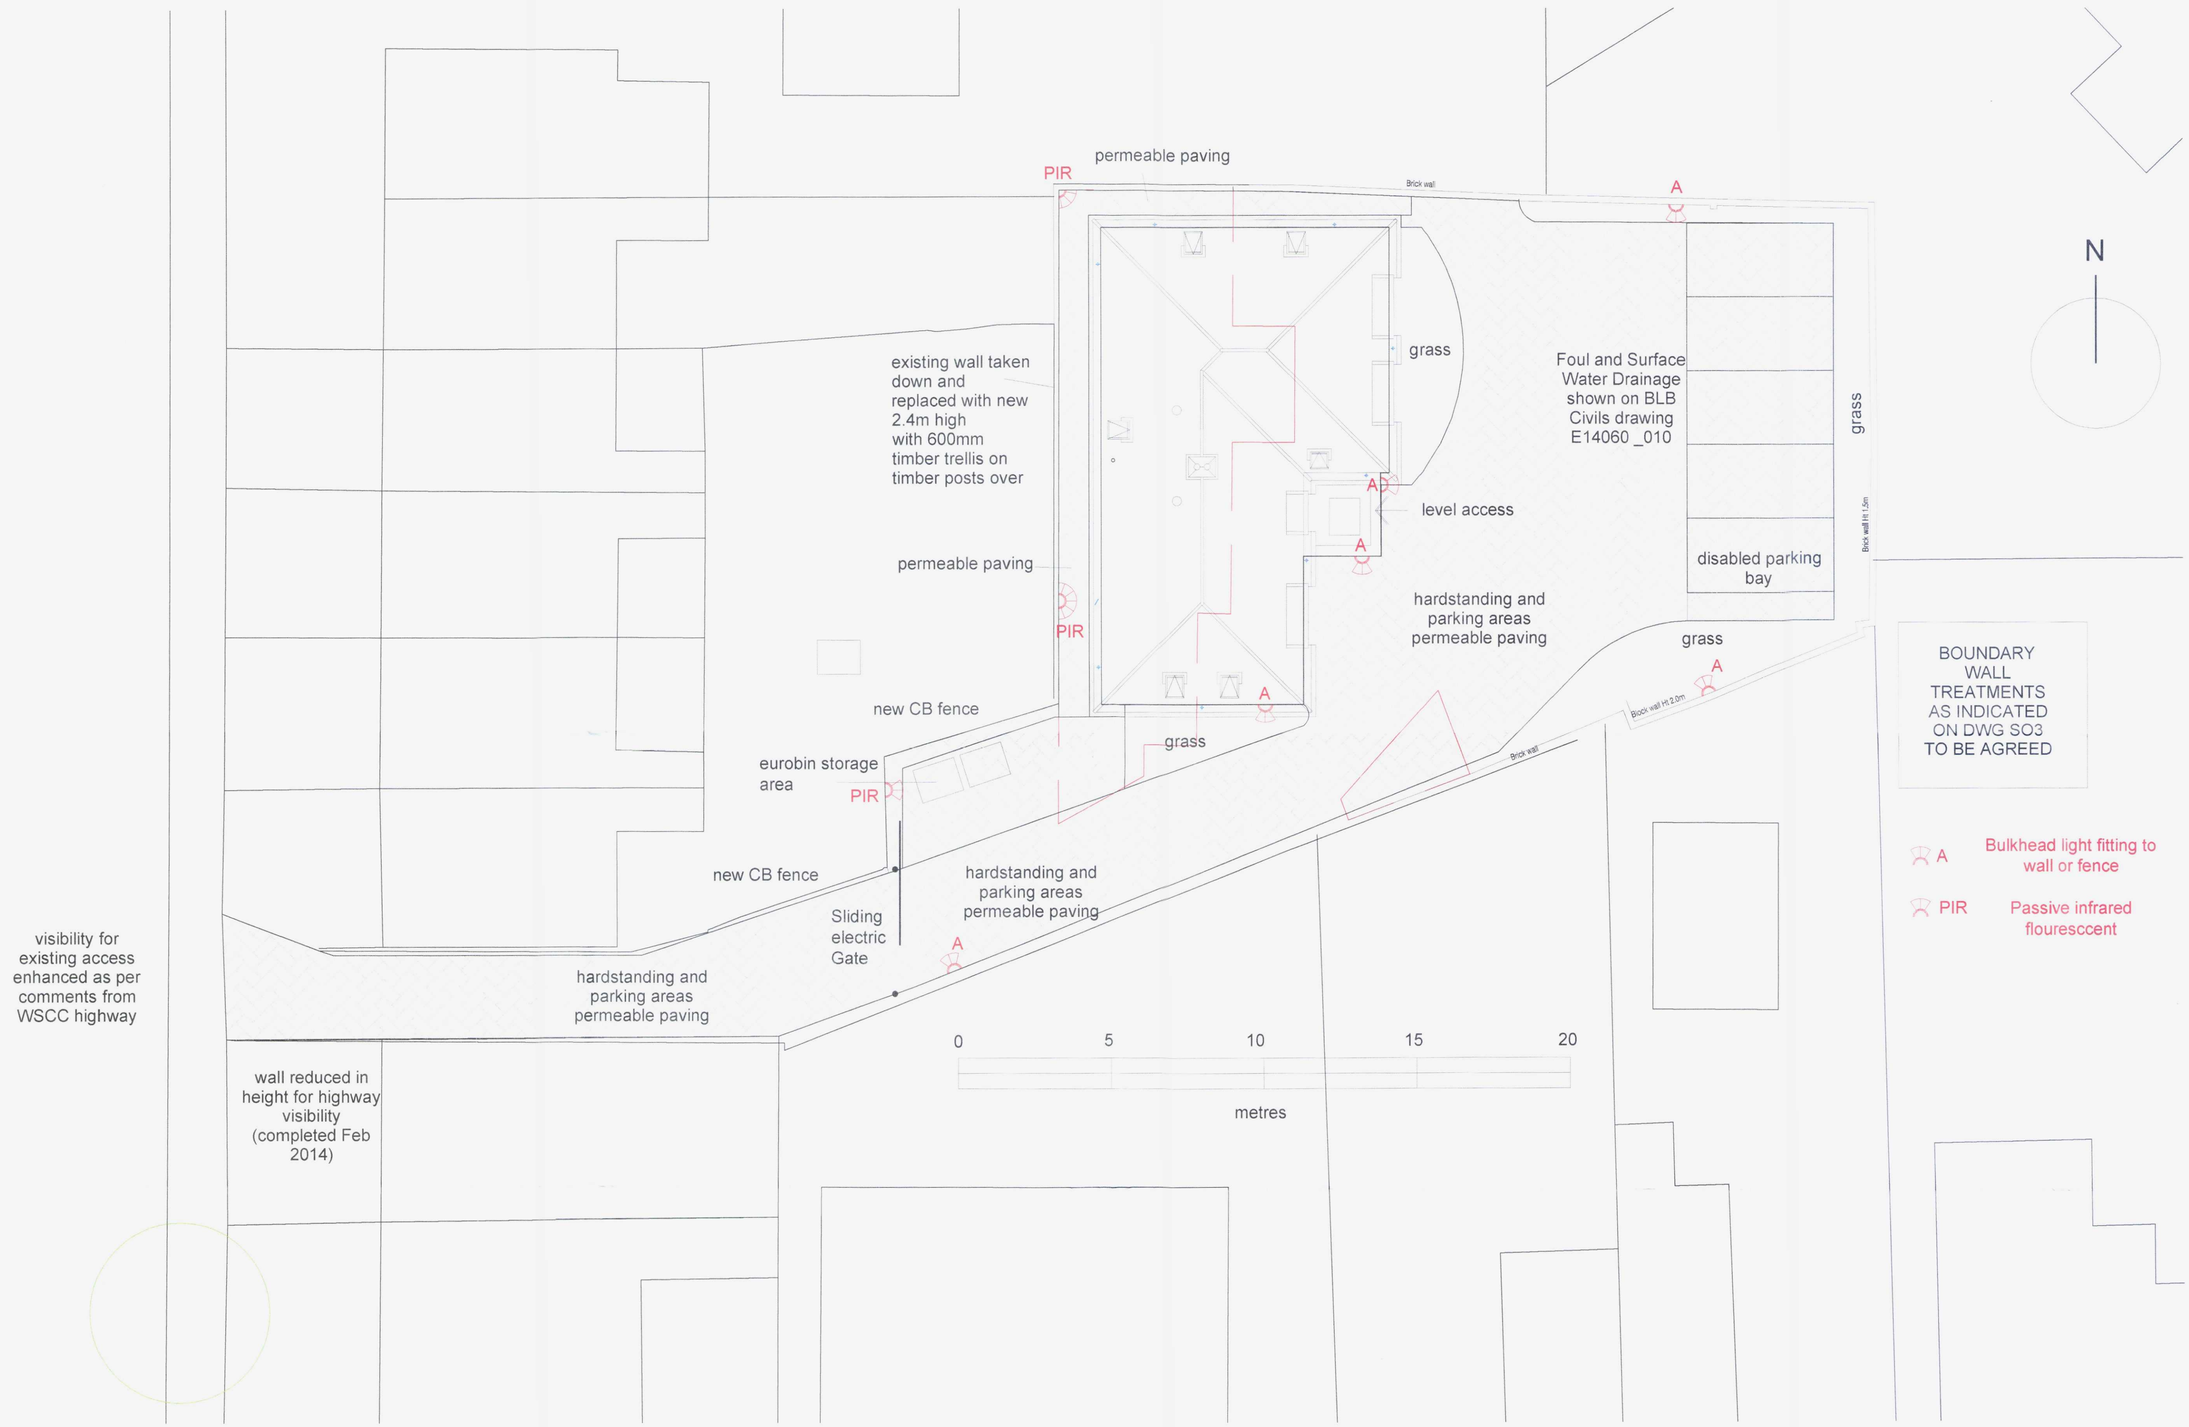

SITE PLAN 1:100@A1

N

BOUNDARY WALL TREATMENTS AS INDICATED ON DWG SO3 TO BE AGREED

A Bulkhead light fitting to wall or fence

PIR Passive infrared flouresccent

Building Regs/Tender

Redevelopment
Land rear of 4-12
Southview Road Southwick
Brighton BN42 4TT

SD Holdings Ltd

SITE PLAN

Scale ~ 1:100 @ A1
1:200 @ A3

Date ~ March 2014
Issue ~ Building Regs/Tender
Drawing No.
14007_S02E

circle 25
architectural design-planning-project management
07984207786 25 St Johns Road Polegate East Sussex BN26 5BN