Key


New construction and where existing blocked up.

Foul water drainage.

Existing construction removed or altered.


Existing construction

Existing Services to be investigatedto include but not limited to Gas, Electric, storm and foul water drainage

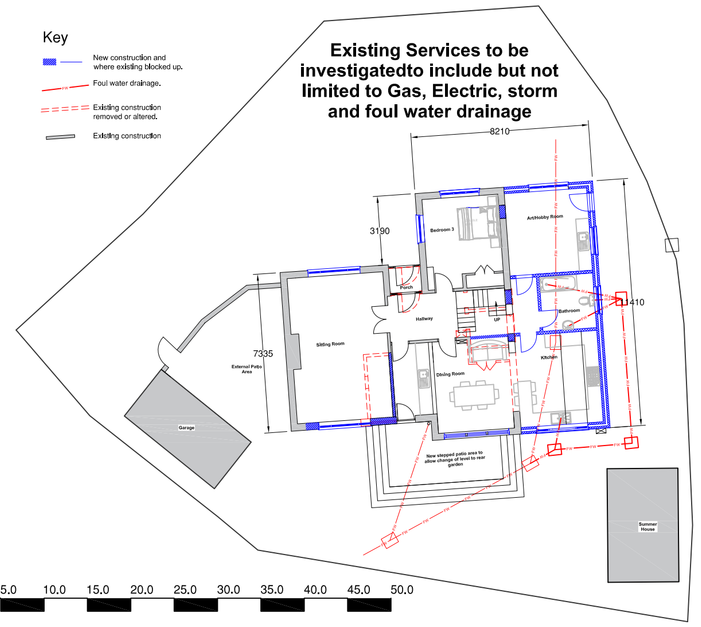


0M 5.0 10.0 15.0 20.0 25.0 30.0 35.0 40.0 45.0 50.0

Proposed Site Layout at 1:200 Scale

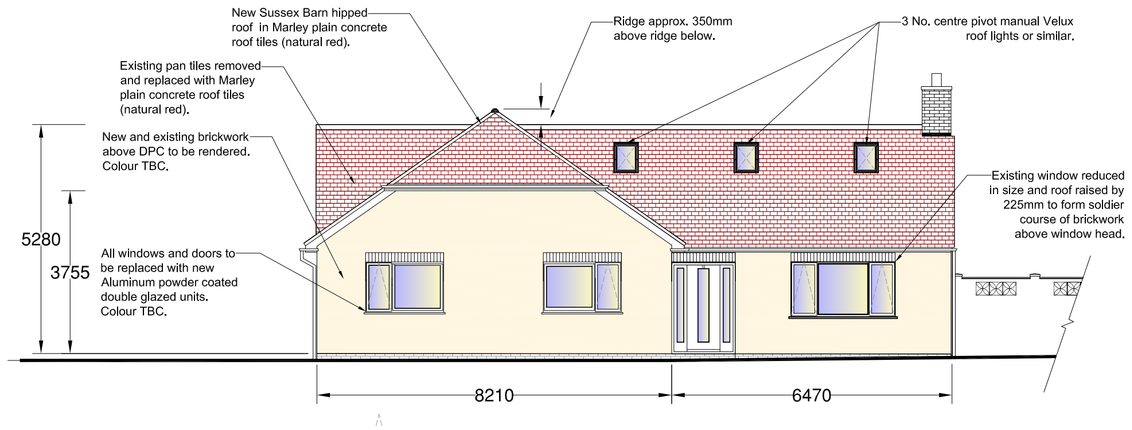


0M 1.0 2.0 3.0 4.0 5.0 6.0 7.0 8.0 9.0 10.0

Proposed Front Elevation (North) at 1:100 Scale

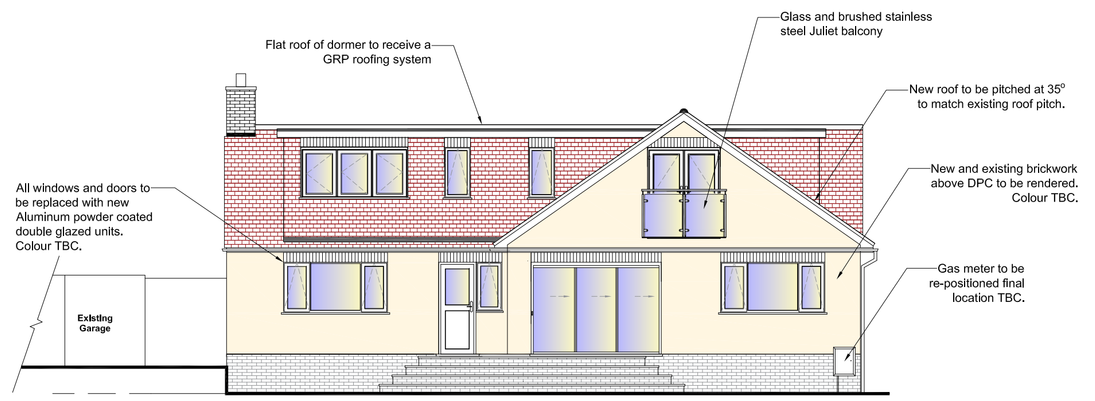

0M 1.0 2.0 3.0 4.0 5.0 6.0 7.0 8.0 9.0 10.0

Rear Elevation (South) at 1:100 Scale

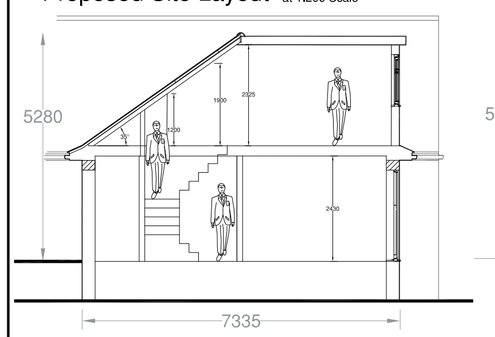


7335

0M 1.0 2.0 3.0 4.0 5.0 6.0 7.0 8.0 9.0 10.0

Typical Section through East-West Roof at 1:100 Scale


(Including stair layout and window/door section)

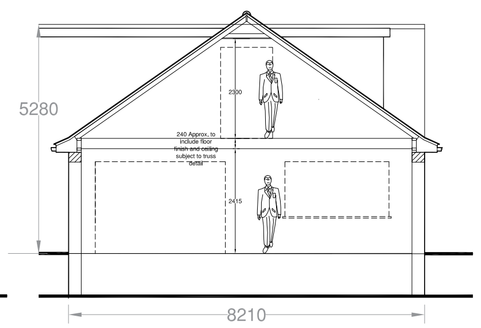

8210


0M 1.0 2.0 3.0 4.0 5.0 6.0 7.0 8.0 9.0 10.0

Typical Section through North-South Roof at 1:100 Scale

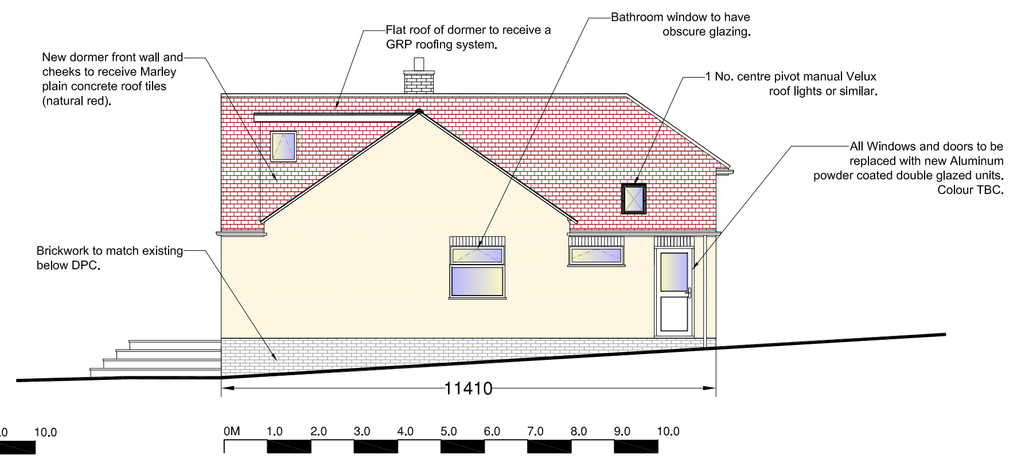


0M 1.0 2.0 3.0 4.0 5.0 6.0 7.0 8.0 9.0 10.0

Proposed Side Elevation (East) at 1:100 Scale

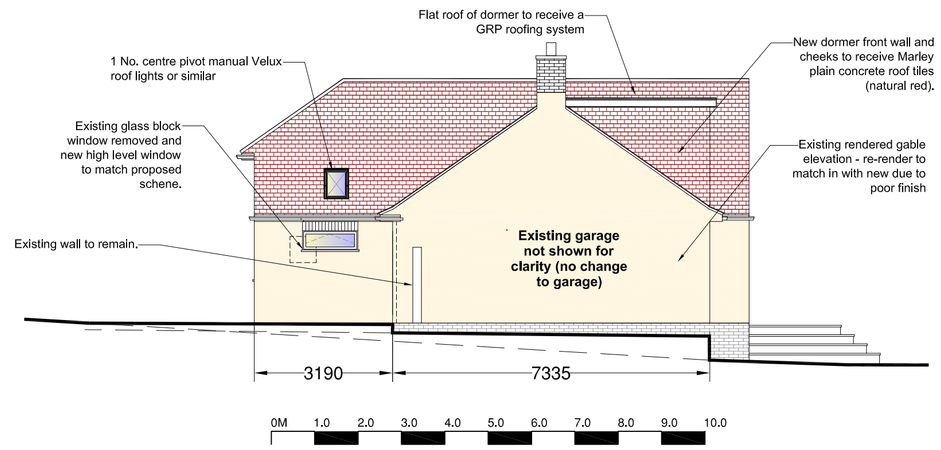

0M 1.0 2.0 3.0 4.0 5.0 6.0 7.0 8.0 9.0 10.0

Proposed Side Elevation (West) at 1:100 Scale

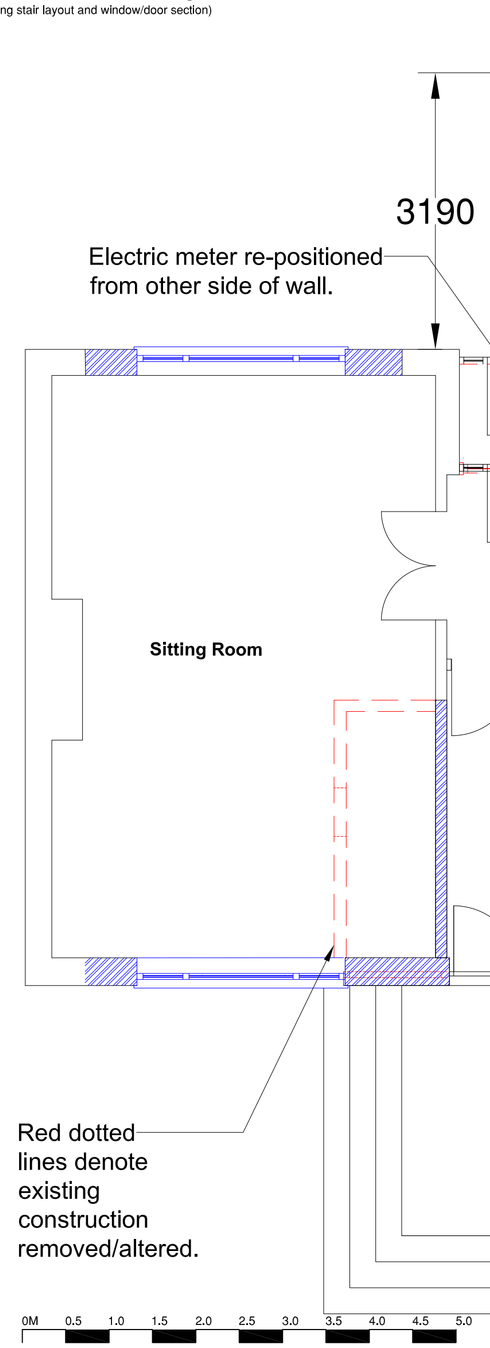

0M 0.5 1.0 1.5 2.0 2.5 3.0 3.5 4.0 4.5 5.0


Proposed Ground Floor Plan at 1:50 Scale

Electric meter re-positioned from other side of wall.

Red dotted lines denote existing construction removed/altered.

Gas meter to be re-positioned final location TBC.

Blue lines and hatching denote new construction and where existing blocked up.

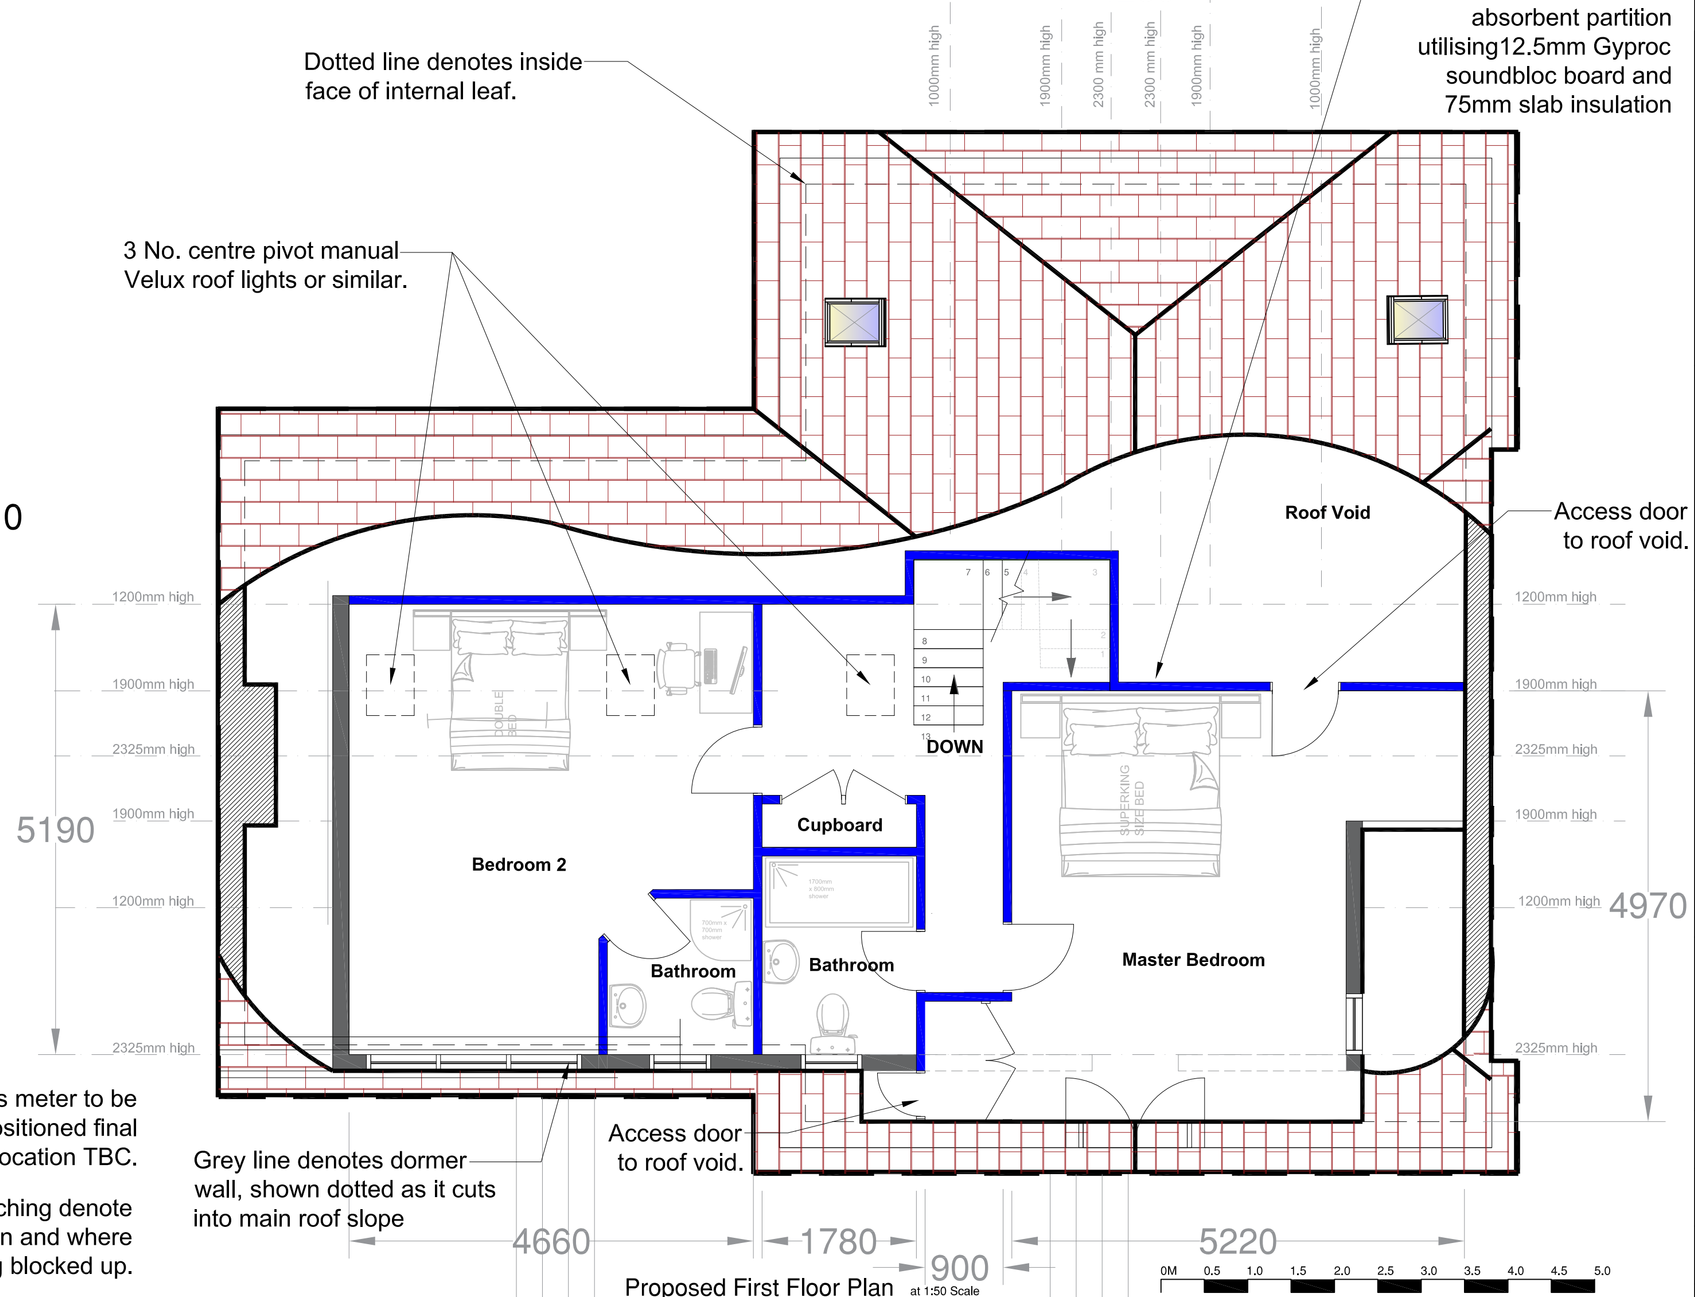

0M 0.5 1.0 1.5 2.0 2.5 3.0 3.5 4.0 4.5 5.0

Proposed First Floor Plan at 1:50 Scale


Notes

All details are indicative only. All dimensions to be checked on site by contractor prior to commencement of works. Any discrepancies in drawings to be reported to SYR CONSULTANTS.

Typical Example of glass and brushed stainless steel Juliet Balcony



All existing gutting to be replaced with new colour and specification TBC

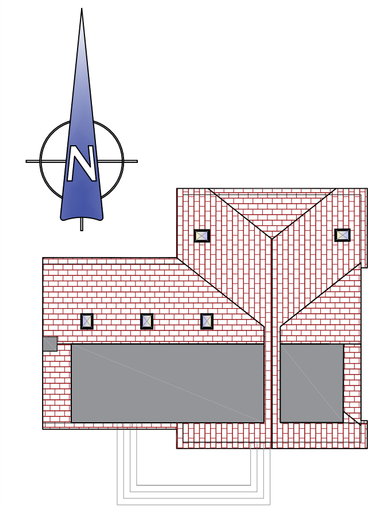

0M 2.0 4.0 6.0 8.0 10.0 12.0 14.0 16.0

Proposed Roof Plan at 1:200 Scale

Rev.	Amendments	Date	Drw.
B	Black circle and window on plan to kitchen removed	31.11.20	RCS
A	Double doors @ western end removed and minor window alterations	25.11.20	RCS

SYR CONSULTANTS,
SPITFIRE HOUSE,
7 NETTLETON AVENUE,
TANGMERE, WEST SUSSEX, PO20 2HZ
TEL **01243 787859** MOB **07850122634**
EMAIL: **rsyred@syrconsultants.com**

CLIENT:

Mr and Mrs W. Sadler
18 Mill Hill Drive
Shoreham by Sea
BN43 5TL

PROJECT:

Side Extension and
Loft Conversion

DRAWING TITLE:

Proposed Drawings,
Site Layout and Sections

RCS		2020/05/03	As Shown @A1
DRAWN: RCS	JOB NO: 2020/05/03		SCALE: As Shown @A1
CHECKED: SJS	DRAWING NO: PR/01		REV: A
DATE:			

© SYR Consultants.com