

All dimensions are to be verified on site by nominated contractors before commencement of any works. **Do not scale from this drawing.** All construction and materials to comply with local authority / fire and building regs. Client is responsible for health & safety and Construction Phase Plan. It is the sole responsibility of the nominated contractor to inform Materialise Interiors of any design amendments carried out on the enclosed project and any measurement discrepancies that may arise. Tel: 01273 699922 The enclosed drawings are for the initial costings only and are not to be used as production details. The nominated contractor must cross check the site survey and produce rods to be signed off by the client and Materialise Interiors before any work is carried out.

 

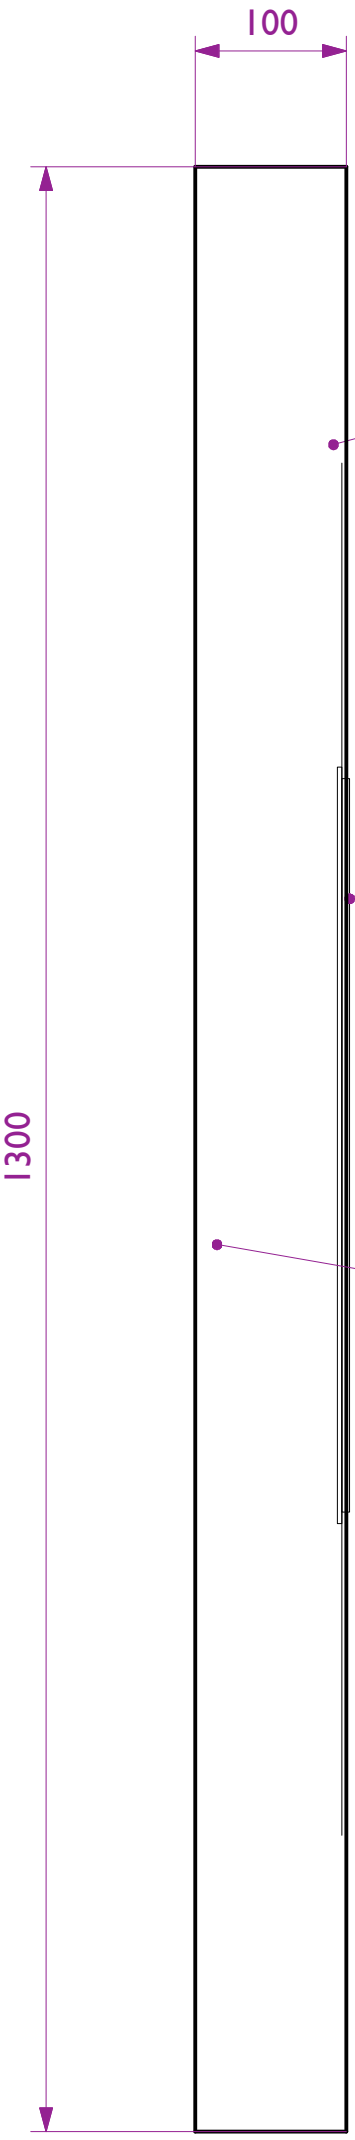

Sign box constructed from 3mm aluminium, powder-coated to match Dulux Weathershield 'Azure Fusion 1' (very dark blue), satin finish.

The face to be stencil cut logo detail - backed up in 3mm opal acrylic , with flat cut 5mm opal acrylic inlays faced in translucent digitally printed vinyl for the words:
REAL: Pantone 000C (white)
PATISSERIE: Pantone 6625U (coral)

Fabricated 3mm aluminium 12 volt LED illuminated back tray, coated in matt white

MAT145 05 EXTERNAL SIGN CROSS SECTION
Real Patisserie HQ
Grange Road Industrial Estate, Southwick, BN42 4DQ
31 August 2021 scale 1:5@A3

MATERIALISE
INTERIORS
Company number 6179386 Materialise Interiors Limited 70 Bonchurch Road Brighton BN2 3PH
t. 01273 699922 m. 07799 534685 e. chloe@materialiseinteriors.com www.materialiseinteriors.com