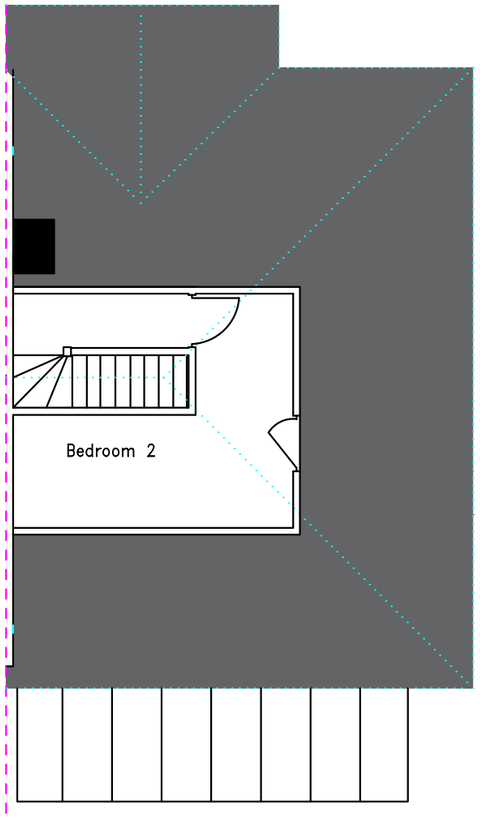

EXISTING – FIRST FLOOR PLAN

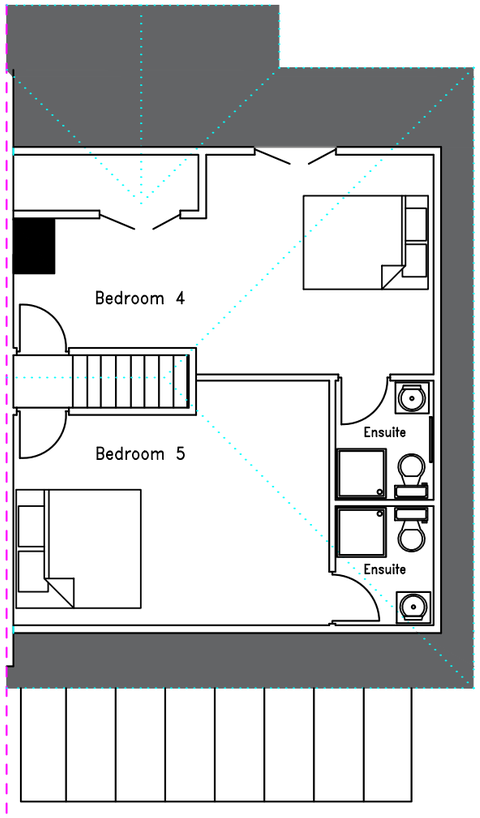

PROPOSED – FIRST FLOOR PLAN

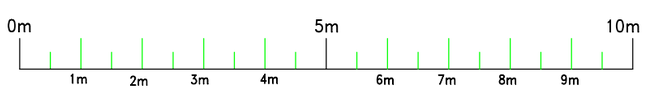



EXISTING – WEST ELEVATION

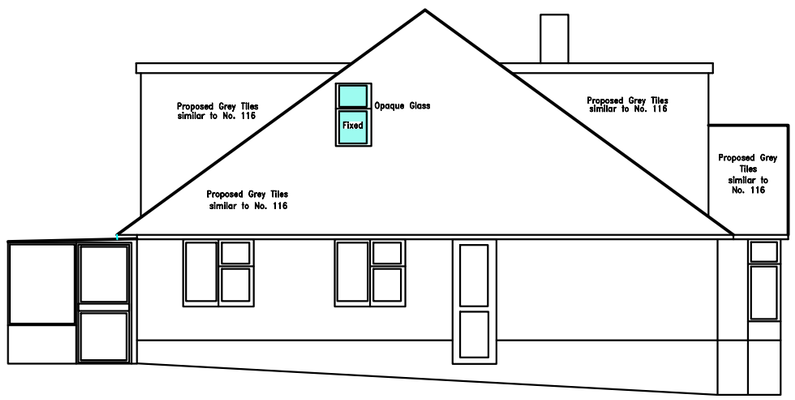

PROPOSED – WEST ELEVATION

- All dimensions must be checked on site and not scaled from this drawing, apart from by Local Authority.

- No work is to be commenced until full Planning and Building Regulations have been approved and any conditions discharged. Any work started prior to approval is entirely at client's / contractors risk.

- The contractor is responsible for taking and checking all levels, dimensions, etc, prior to ordering materials and starting work. Any discrepancies are to be reported to the client and his representative prior to commencement of works.

- Where approval of materials by LA is a condition of the Planning consent, samples must be supplied to the relevant officer or approved in writing before works are commenced.

- All building work is to be carried out to the satisfaction of the LA building control officer and in accordance with the current building regulations and as such additional unforeseen building works may be required on site.

- It is the responsibility of the building owner, or tenant to comply with the requirements of 'The Party Wall Act 1996' in respect of excavations and construction proximity to certain buildings or structures; and for connected purposes.

- Drawings have been produced for Planning Permission / Building Regulations submissions only and do not constitute full working drawings.

- Please refer to;
www.southernwater.co.uk/domesticcustomers
for changes to shared and public sewers which came into effect from 01.11.2011

- Careful inspection is to be carried out prior to the removal of any Structural Elements to ensure proper & adequate support is provided and maintained by new works.

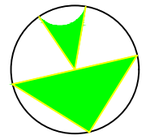

Do Not Scale this Drawing
for Construction purposes

Address: 158 DOWNSIDE,
SHOREHAM-BY-SEA, BN43 6HD

Project: LOFT CONVERSION

Drawing: EXISTING and PROPOSED
FIRST FLOOR PLAN & WEST ELEVATION

Scale: 1:100 @ A3

Date: JUNE 2022

REVISIONS: 01

Drg No; PL-02

Client;
Mr Hussain