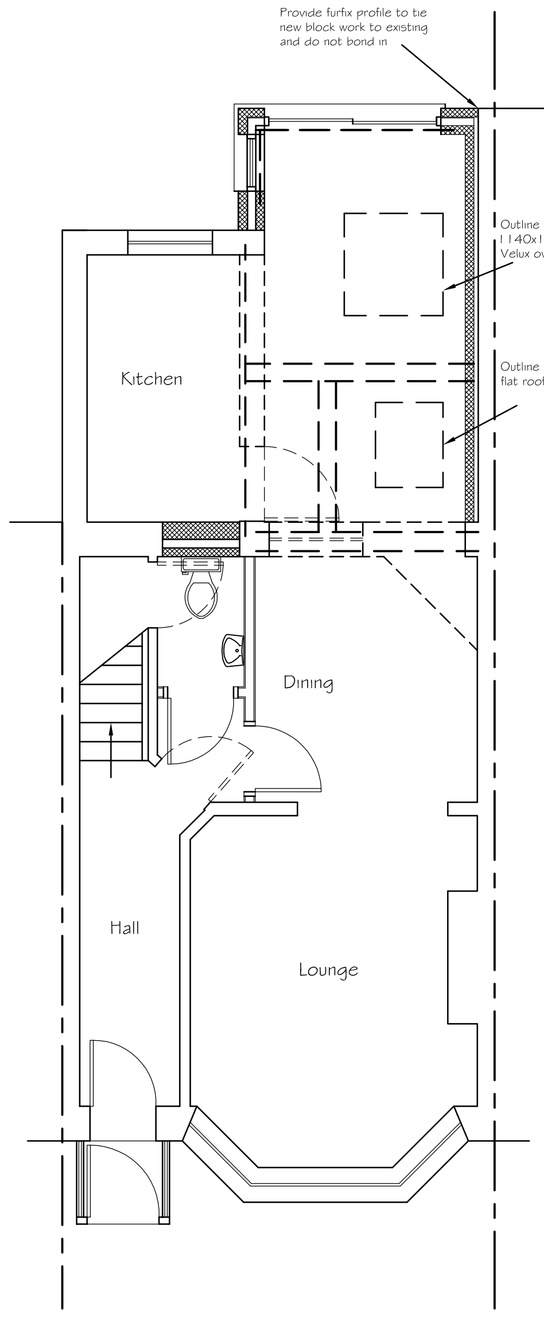

Proposed Ground Floor Plan

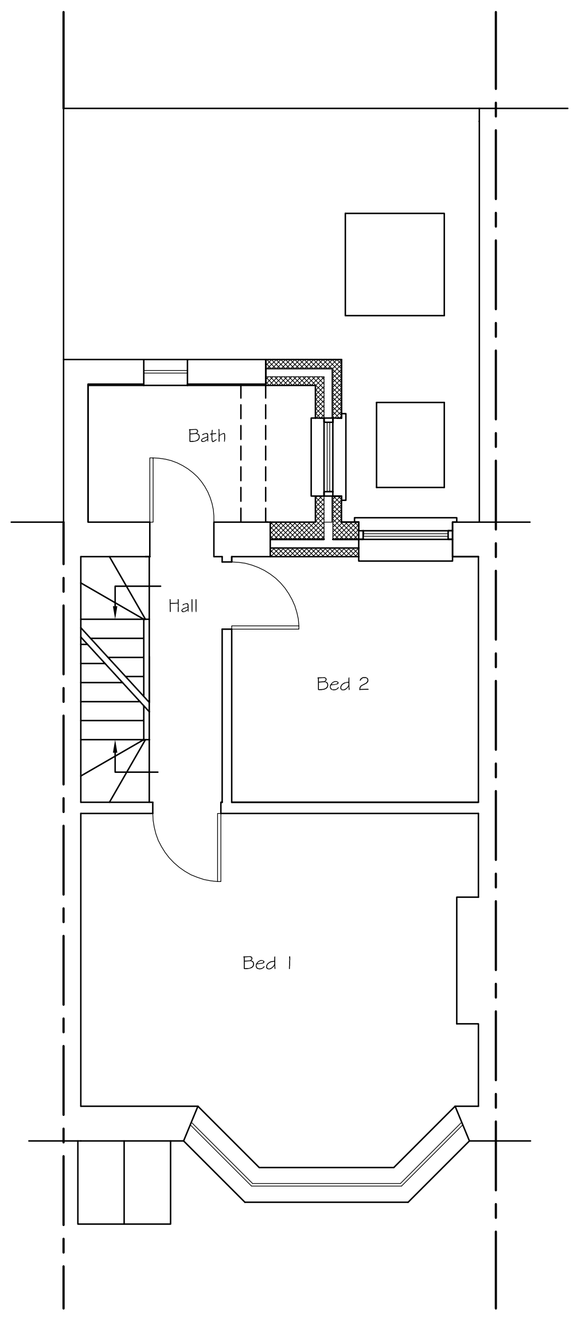

Proposed First Floor Plan

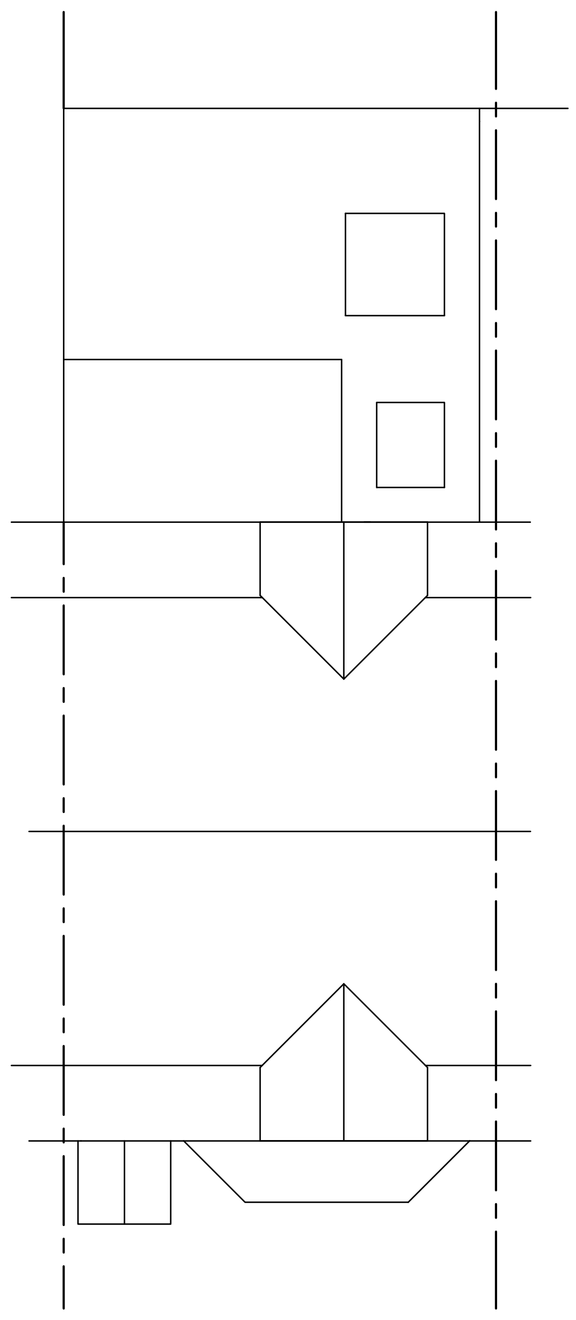

Proposed Roof Plan

0 0.5 1 2 3 4 5 6 7 8 9 10

SCALE 1:50

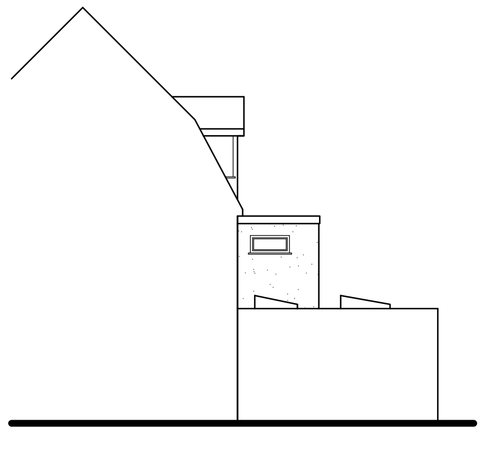

Proposed Side (East) Elevation

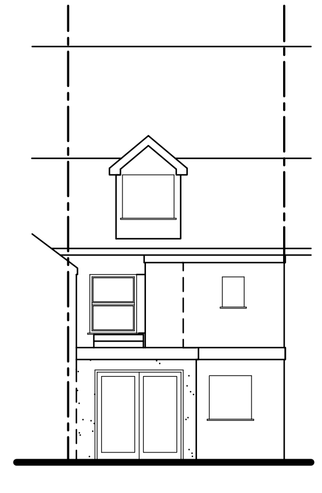

Proposed Rear (North) Elevation

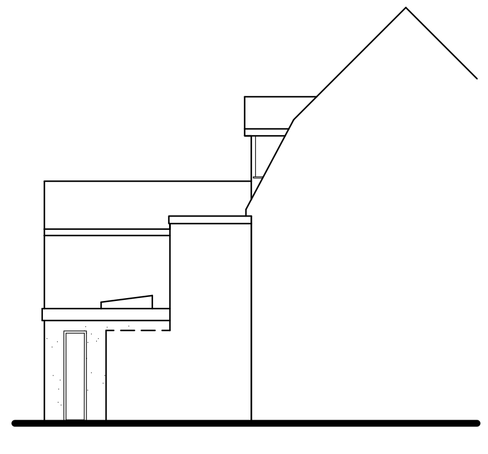

Proposed Side (West) Elevation

0 0.5 1 2 3 4 5 6 7 8 9 10

Tony Rogers
Building Consultants
Address: 40 Dawn Crescent, Upper Beeding
West Sussex, BN44 3WH
Telephone: 01903 815225 Fax: 01903 815225

Rev.	Date:	Revision Description:
A	Jan 2024	East Elevation altered
B	April 2024	Extension increased in depth
C	May 2024	Extension reduced in width

Client: Mr B Fox

Address: Norris Cottage
East Street, Lancing
West Sussex
BN15 8BB

Project: Proposed ground and first floor rear extensions

Scale: 1:50 1:100
Paper Size A1

Date: Jan 2024

Drawing No: 24/1564/02

Drawn By: AWR

Revision: C