
Location Plan

Site Address: **16, Orient Road, Lancing, BN15 8JY**

Date Produced: **31-May-2024**

Scale: **1:2500 @A4**

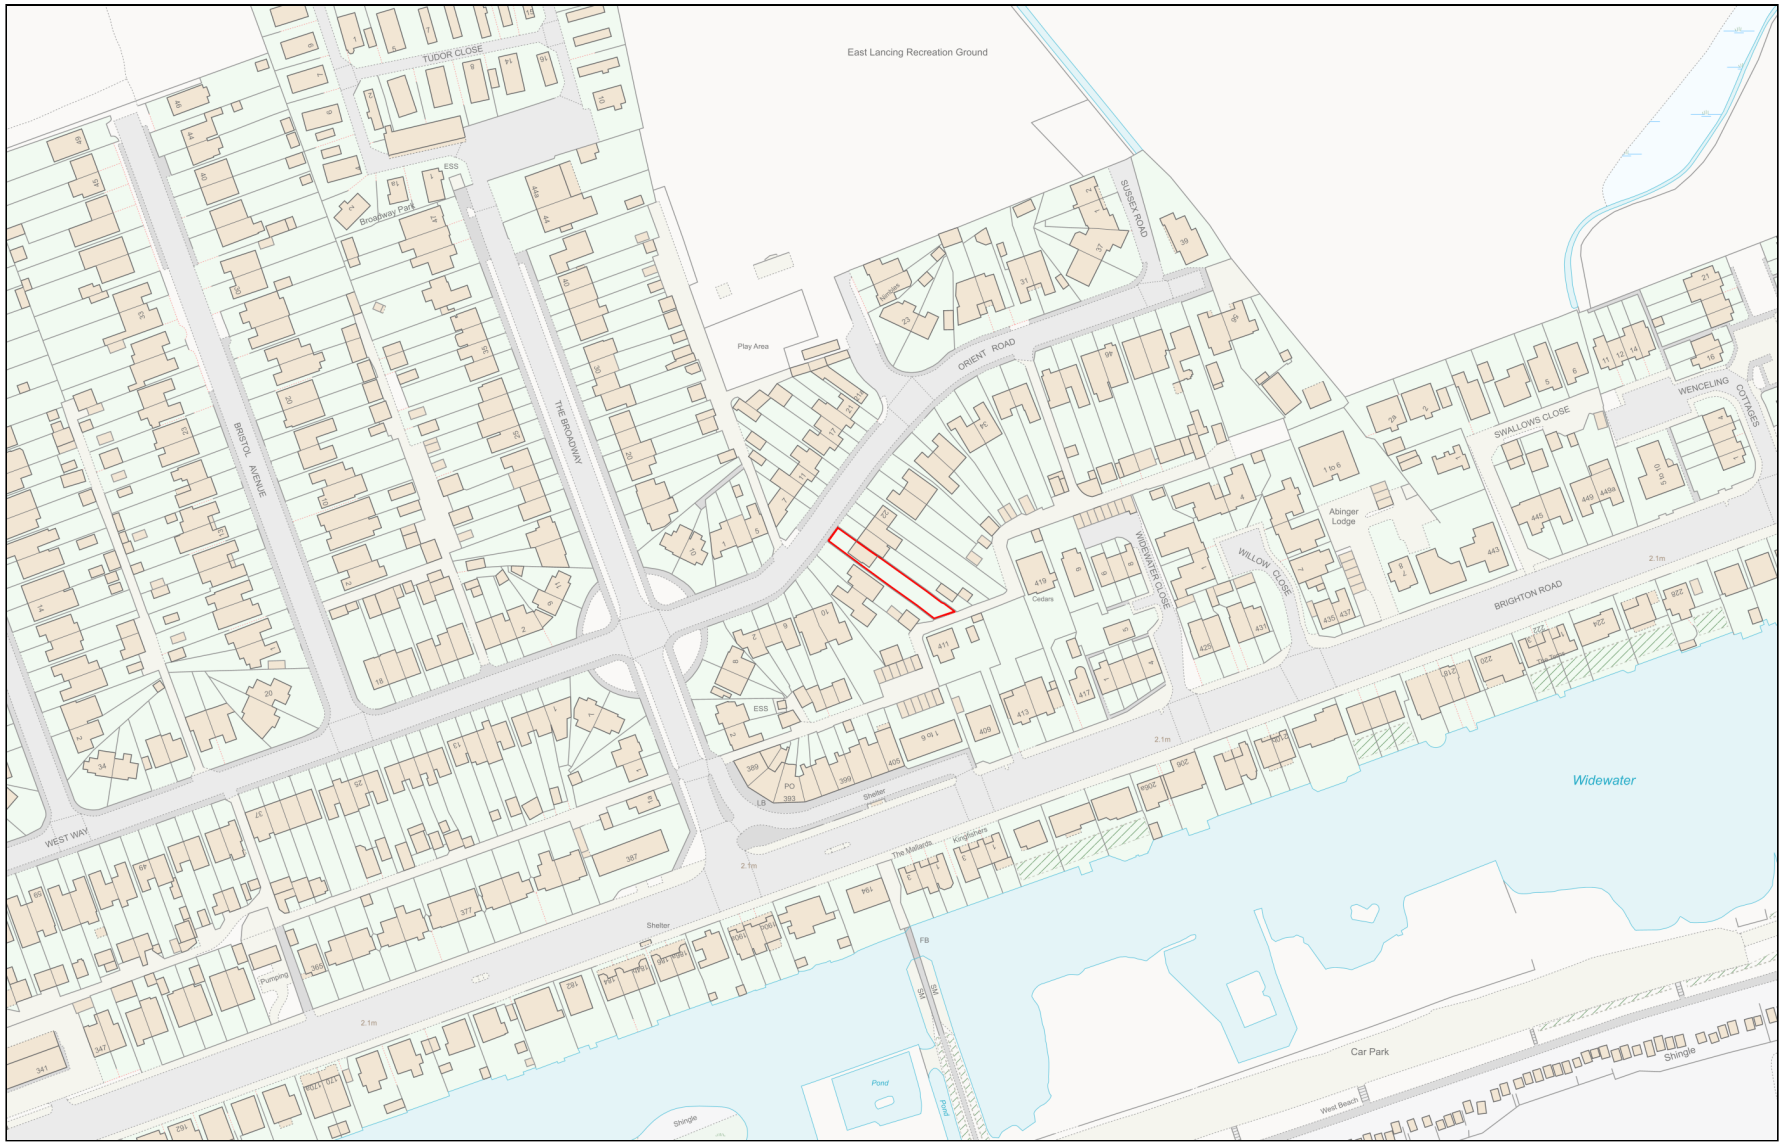

0 100

Metres

Planning Portal Reference: **PP-13105593v1**

Powered By TerraQuest

© Crown copyright and database rights 2024 OS 100042766