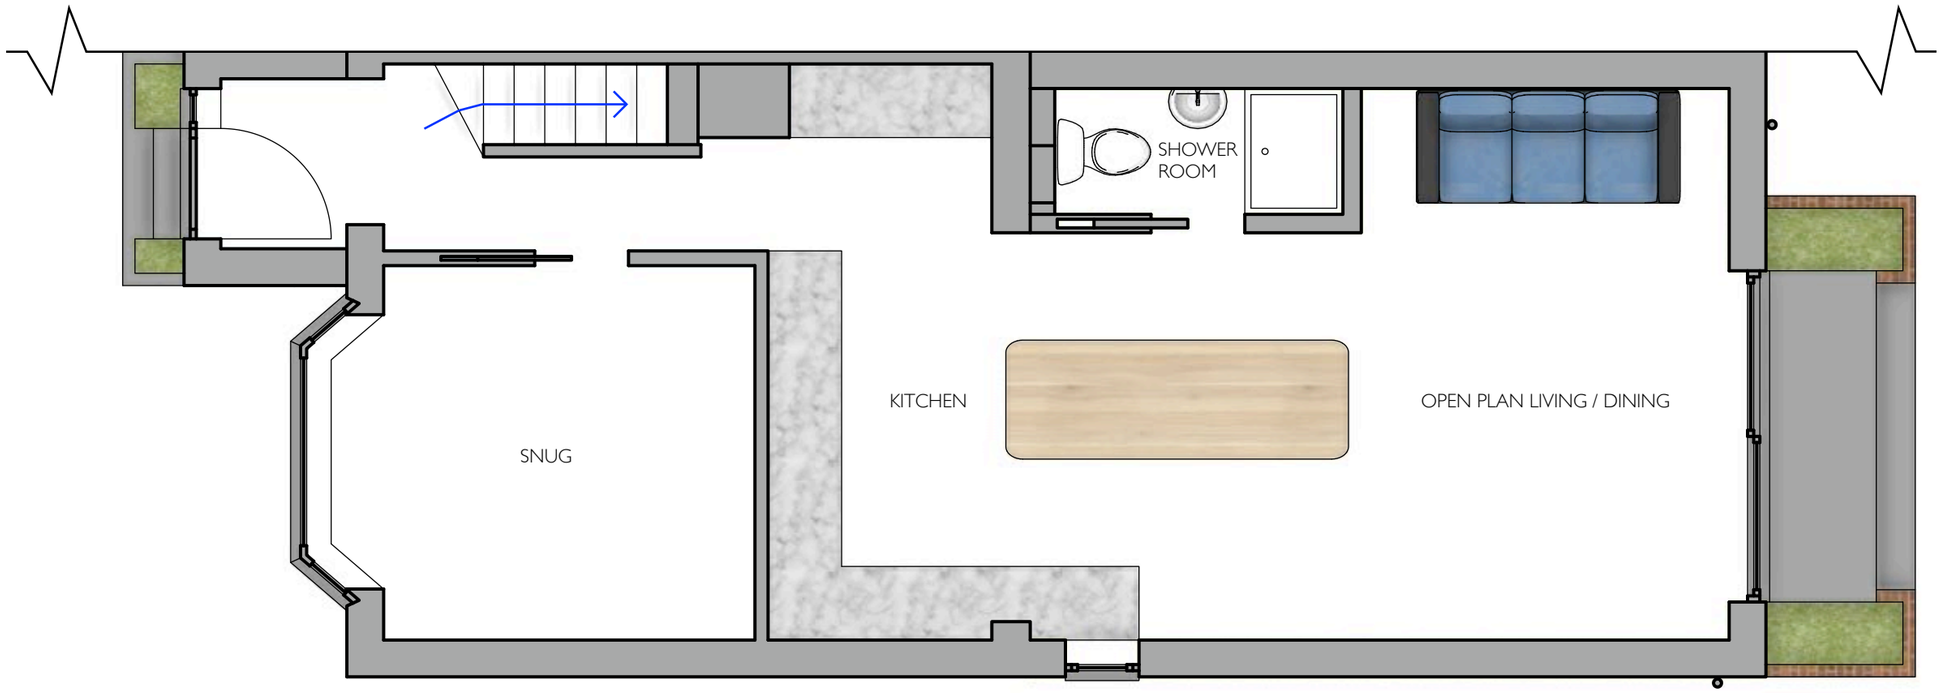


1M 2M 3M 4M 5M

Scale 1:50 @ A3

PROPOSED GF PLAN

16 ORIENT ROAD, LANCING, BN15 8JY

ARCHITECTURE BY JAKE MCLEWEE BSC (HONS): ARCHITECTURAL TECHNOLOGY

REFERENCE / DATE

A 433-2

28/05/2024

ARCHITECTUREBYJAKE.CO.UK