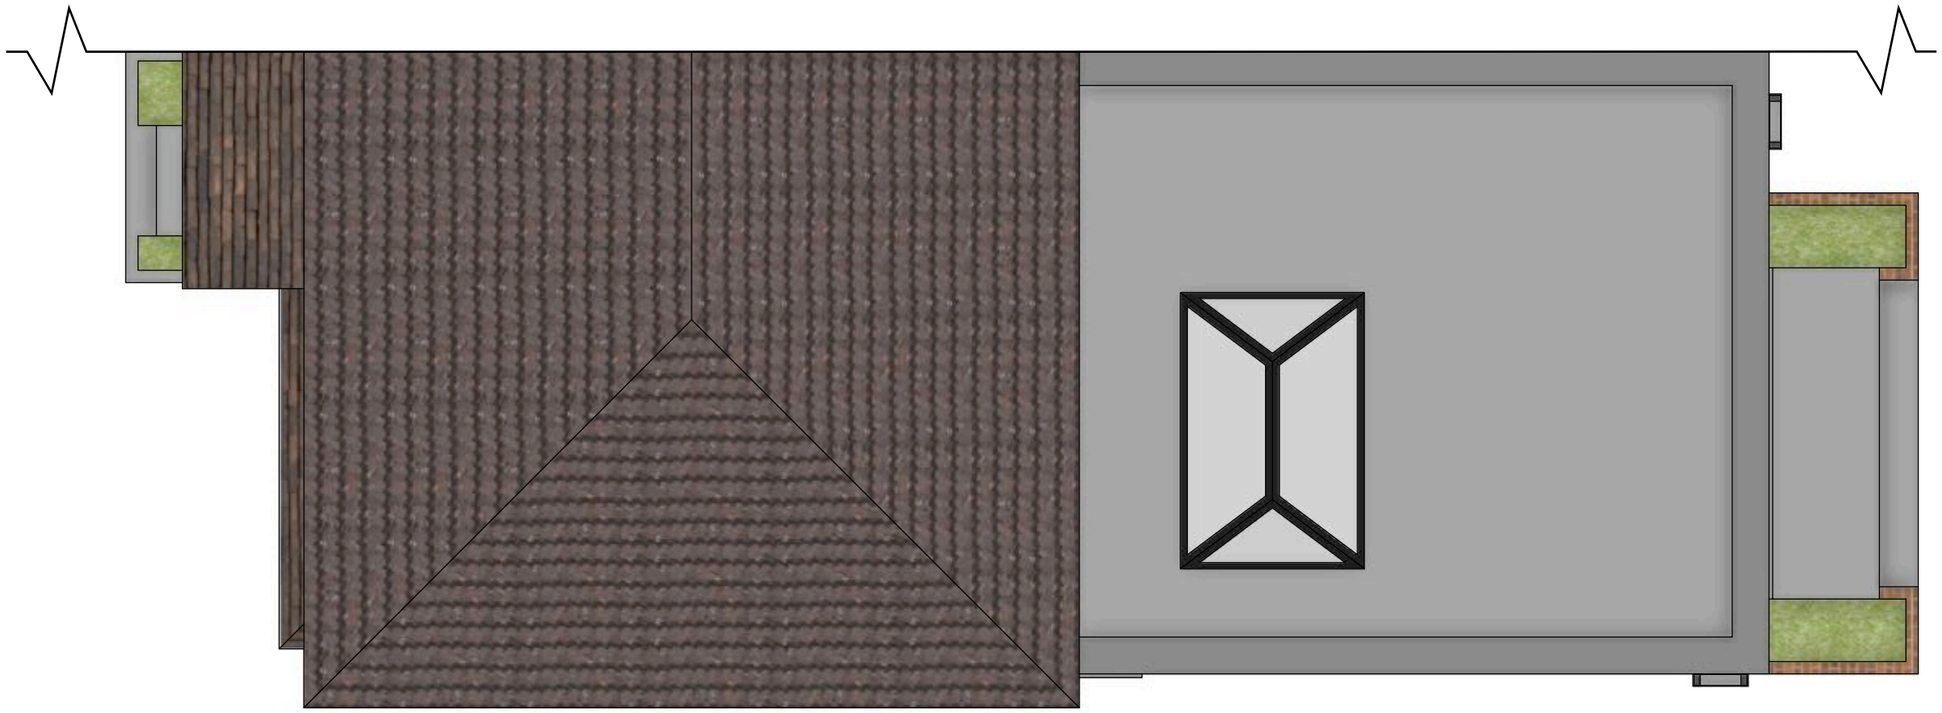


2M
4M
1M
3M
5M
Scale 1:50 @ A3

PROPOSED ROOF PLAN

16 ORIENT ROAD, LANCING, BN15 8JY

ARCHITECTURE BY JAKE MCLEWEE BSC (HONS): ARCHITECTURAL TECHNOLOGY

REFERENCE / DATE

A 433-4

28/05/2024

ARCHITECTUREBYJAKE.CO.UK