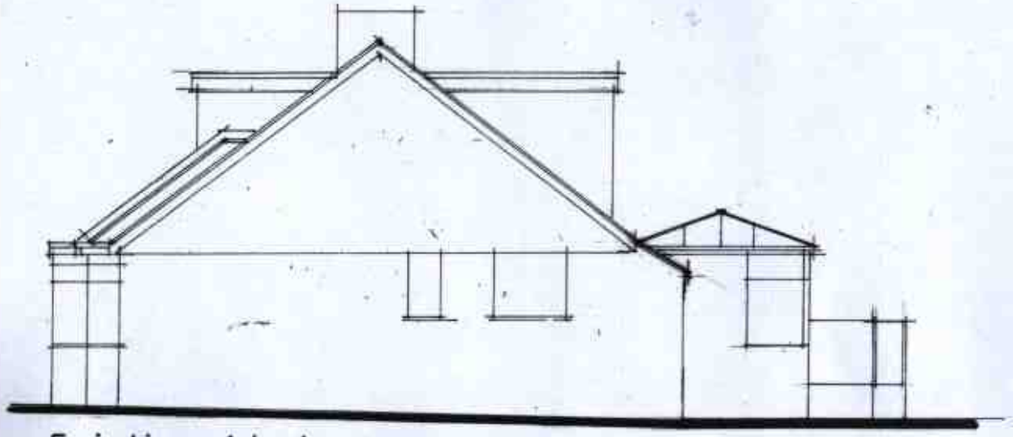

Existing West 1:100

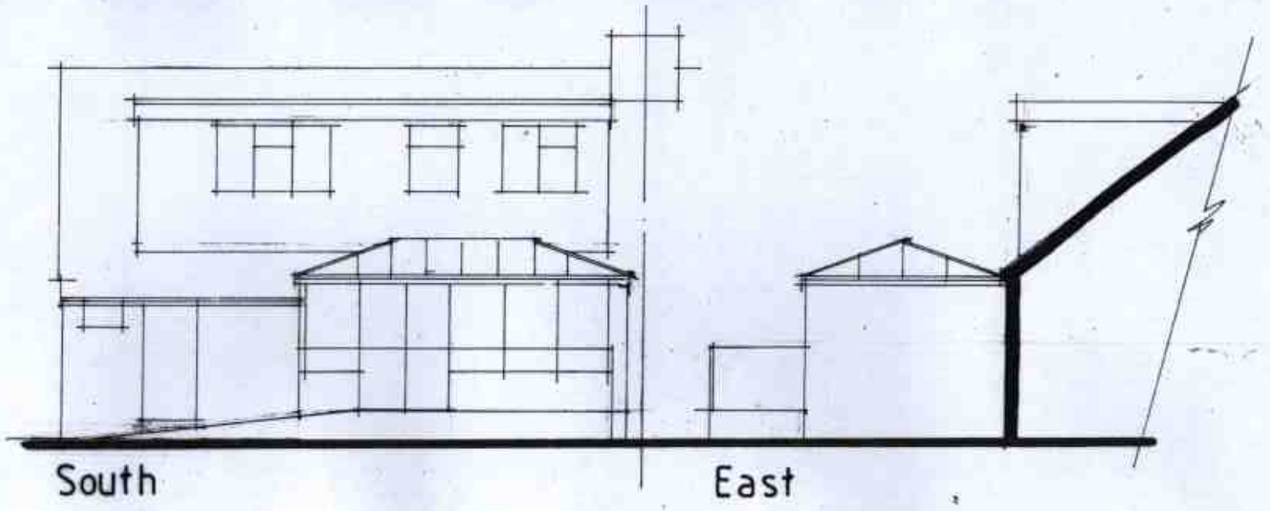

South

East

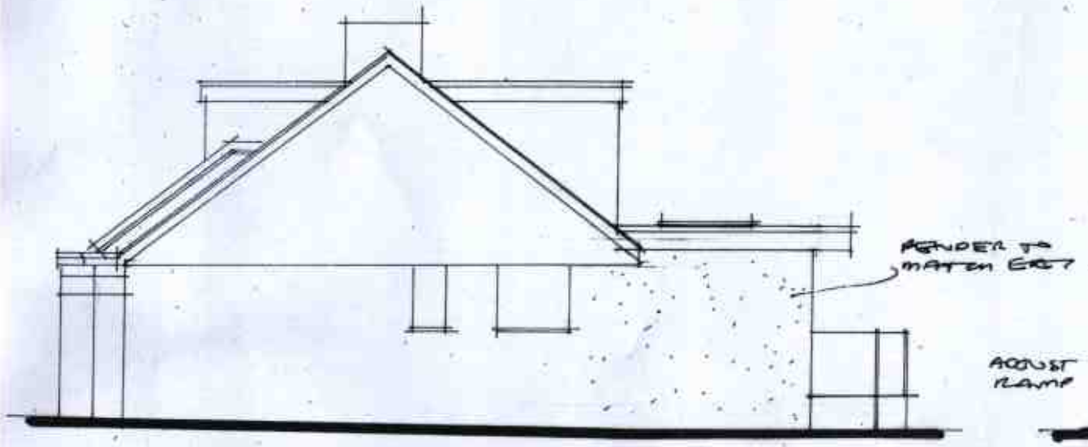

Proposed West 1:100

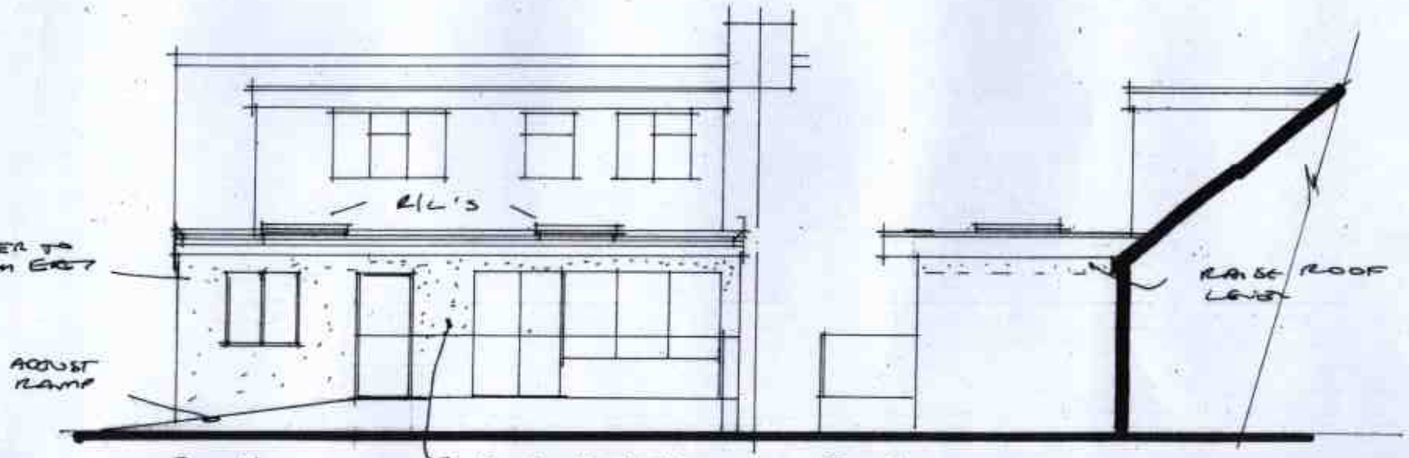

South

East

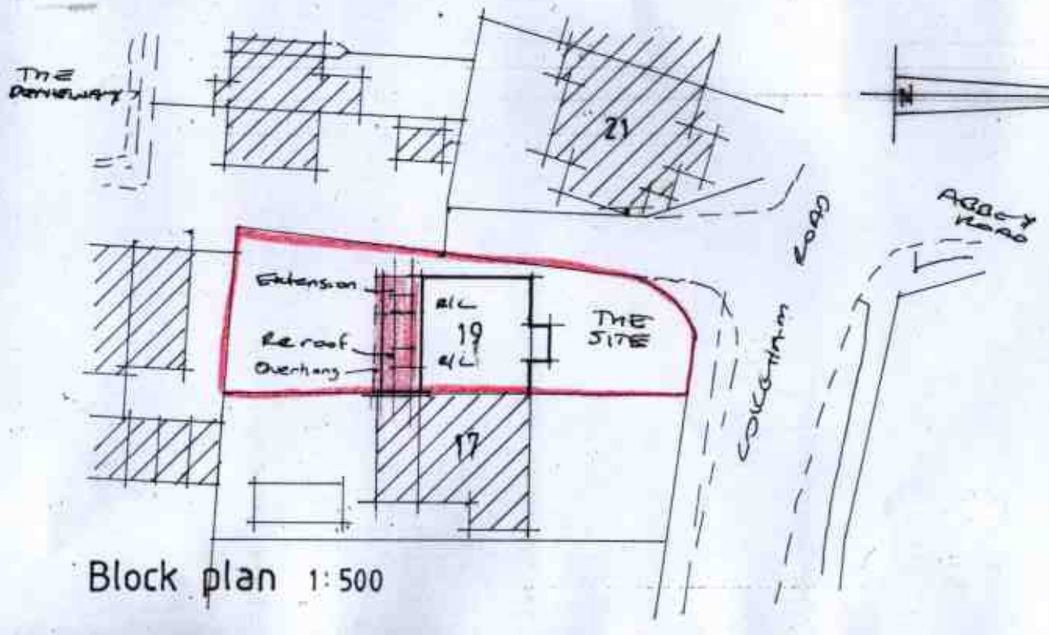

Block plan 1:500



AJ SALTER & SON
Architectural Technicians and Surveyors
50 WINDSOR ROAD, WORTHING,
WEST SUSSEX, BN11 2LY
Tel/Fax: (01903 209496)
E-mail: ajsalterandson@hotmail.com

C			
B			
A			
Client	Mr & Mrs Beer		
Address	19 Cokeham Road : Lancing		
Drawing	Elevations & Block plan		No. 5120 : 2
Scale	1:100 1:500	Drawn SB	Date NOV '23