
3, LANCING CLOSE, LANCING, BN15 9NJ

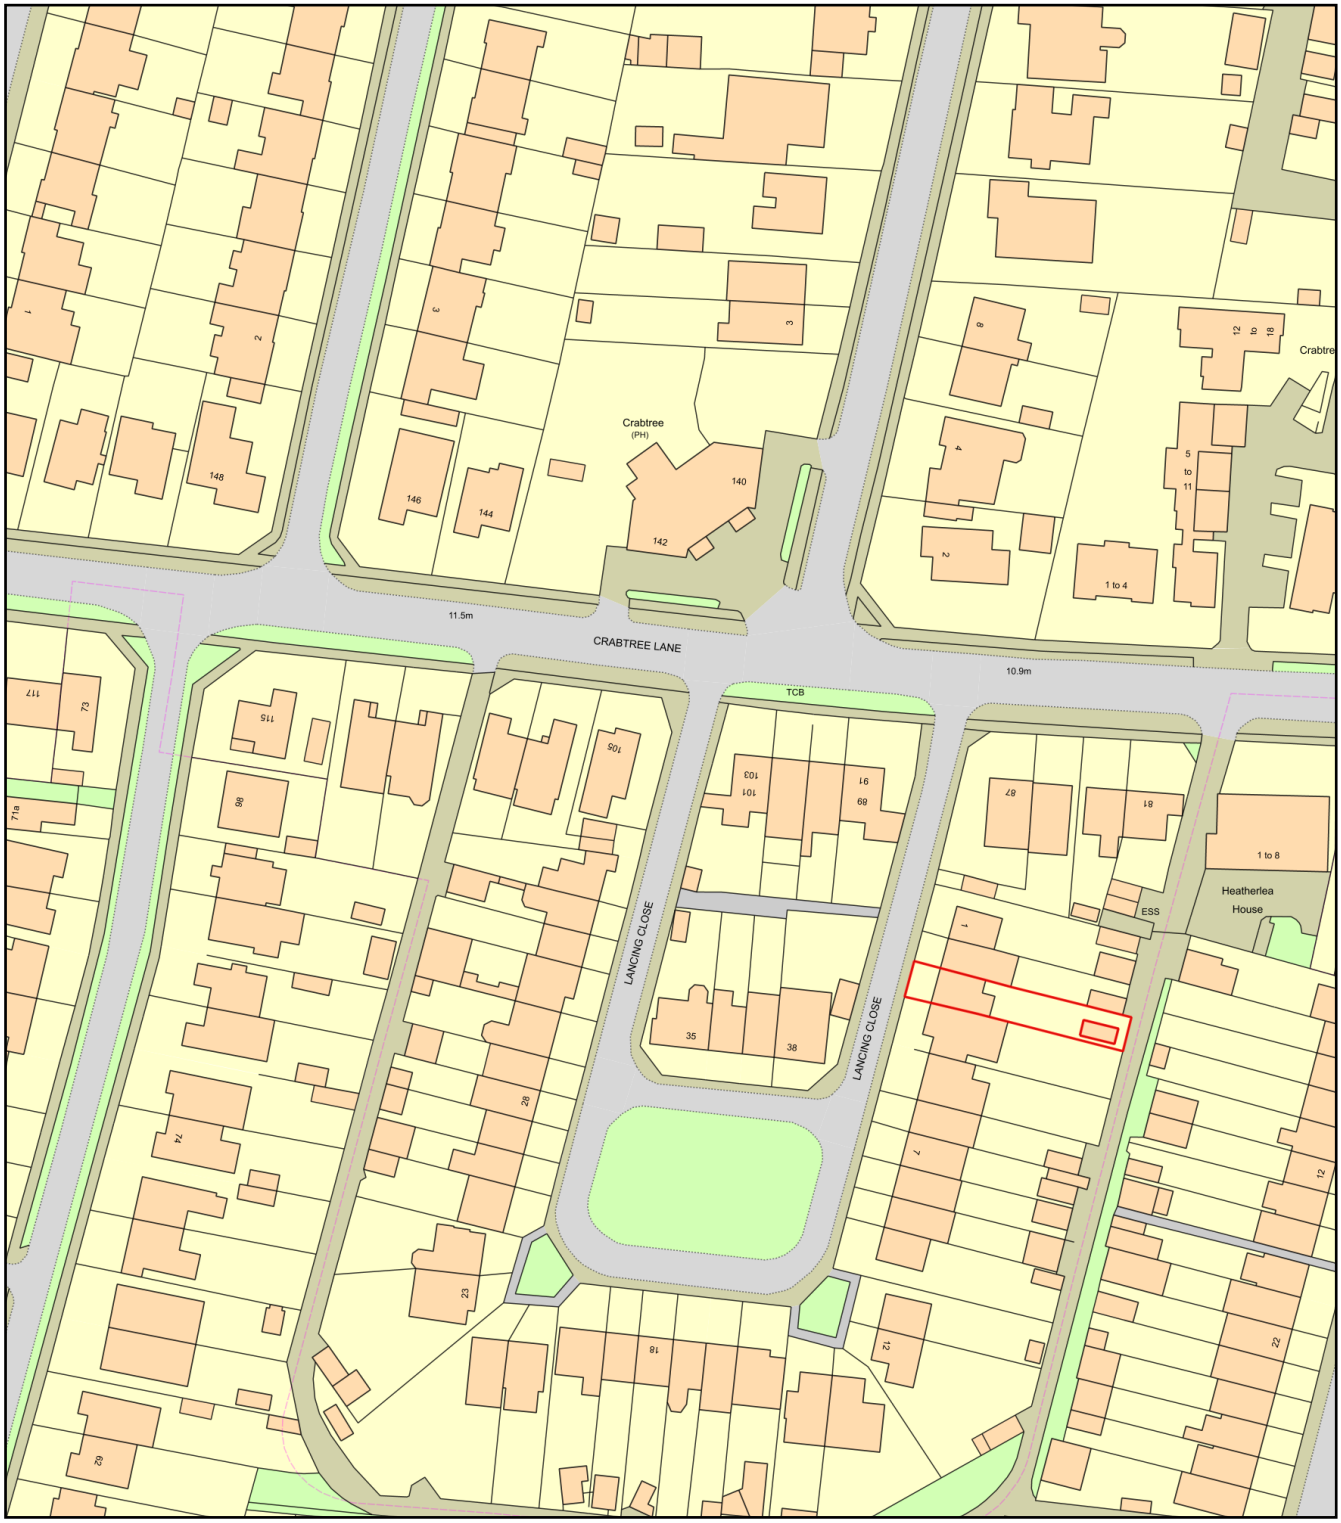

0 50
Metres

N

ReQuestaPlan

Plan Produced for: R. GORBELL

Date Produced: 24 Jun 2021

Plan Reference Number: TQRQM21175115103572

Scale: 1:1250 @ A4

© Crown copyright and database rights 2021 OS 100042766