

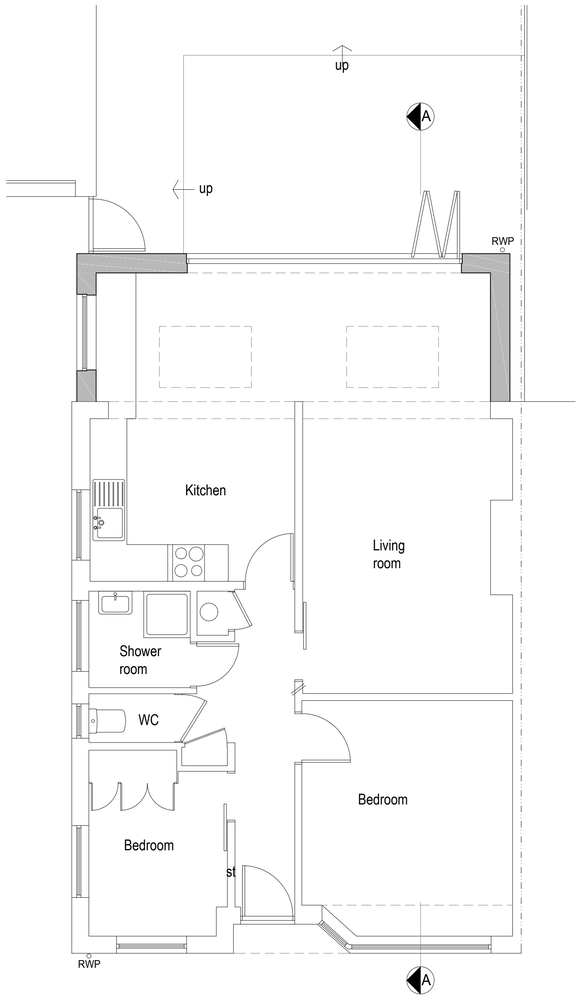


Existing Ground Floor Plan 1:50

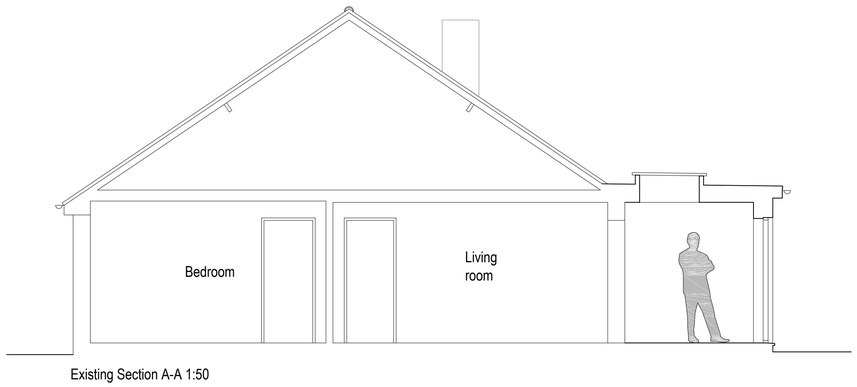


Existing Section A-A 1:50

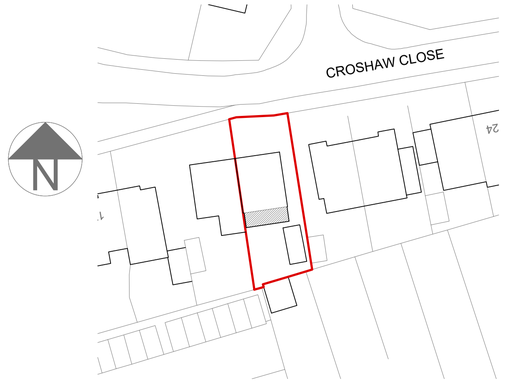


Block plan 1:500


1:500 0 10 20 30 40 50m

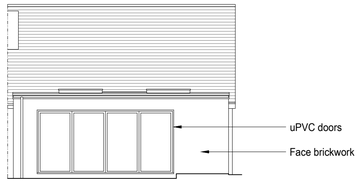

Proposed South Elevation 1:100

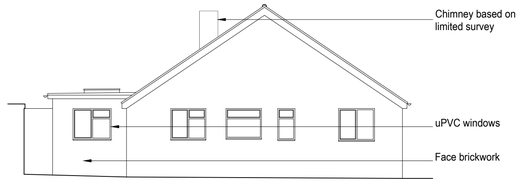

Proposed East Elevation 1:100

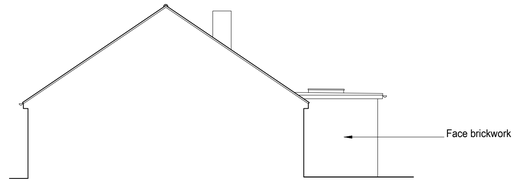

Proposed West Elevation 1:100

1:100 0 1 2 3 4 5 6 7 8 9 10m

1:50 0 1 2 3 4 5 6 7 8 9 10m

amendments
Rev A: 19/07/22 Update annotations/ tile, window added.

bpm Architectural Services Ltd.

client: Barry Willett

project: 20 Croshaw Close, Lancing BN15 9LE

project ref: 2693 Drawing No. 02

drawing title: Proposed Plans, Elevations and Sections

drawn by: J.B.

date: Jul 22 scale: 1:50/100@ A1

www.bpmnet.co.uk
info@bpmnet.co.uk

Check all dimensions on site before all work is commenced

All goods materials workmanship to conform with current building regs BSS and COP's