Site Location Plan

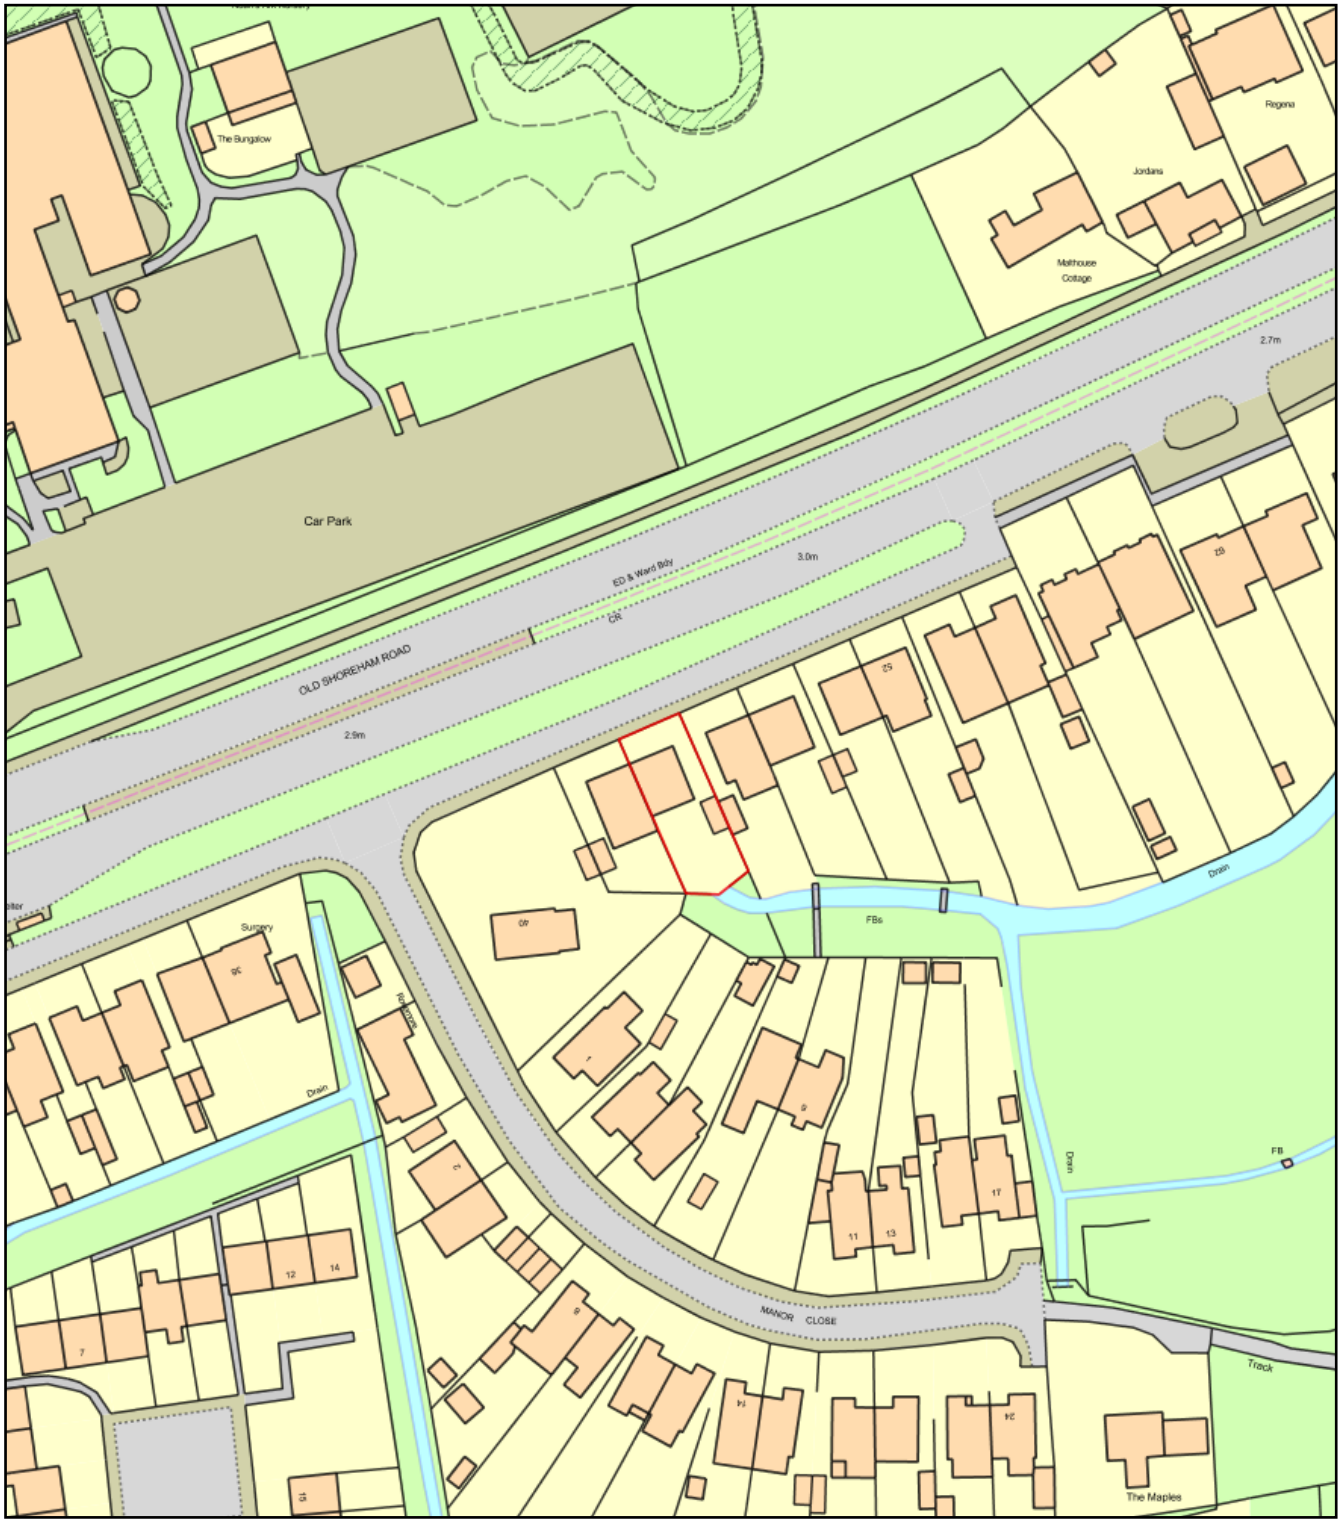

0 50
Metres

N

ReQuestaPlan

Plan Produced for:	Simon Walder
Date Produced:	11 Jan 2018
Plan Reference Number:	TQRQM18011201733304
Scale:	1:1250 @ A4

© Crown copyright, All rights reserved. 2017 Licence number 0100042766