# 44 Old Shoreham Road, Lancing

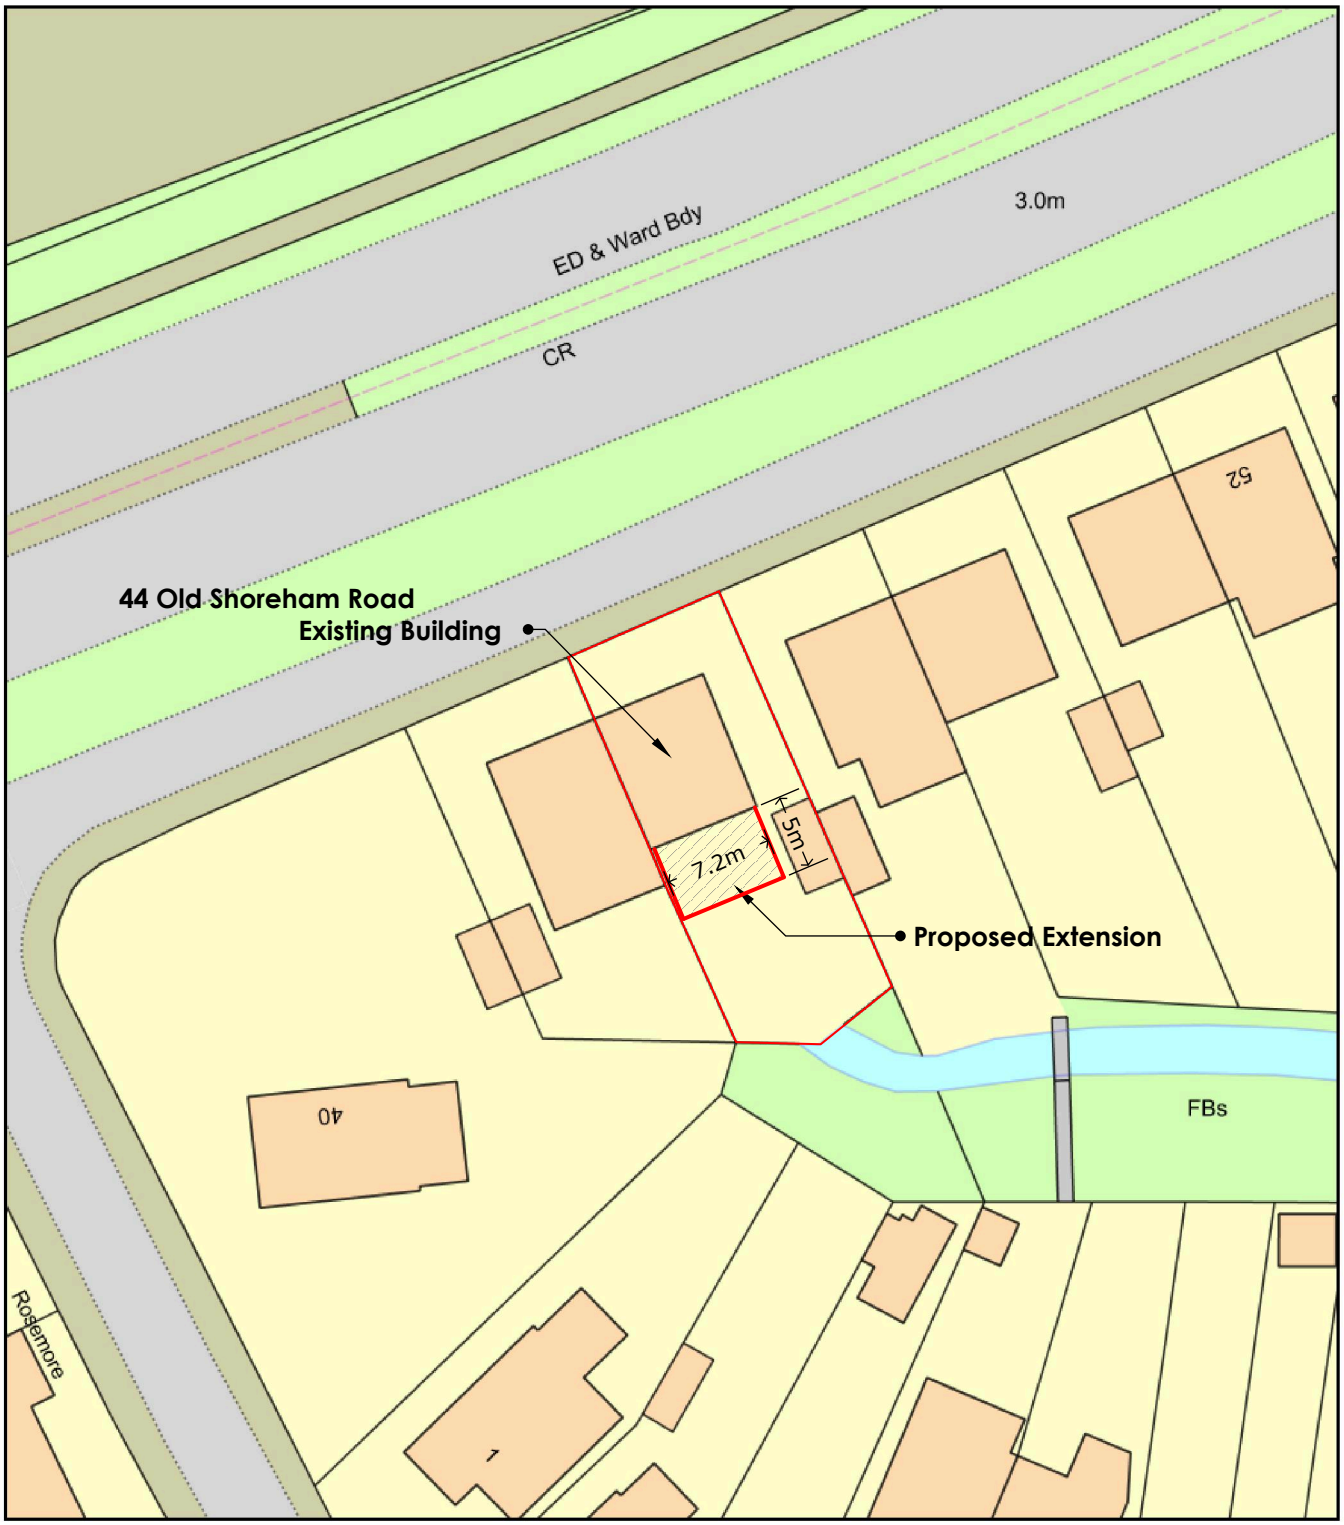


0 20
Metres

N

ReQuestaPlan

Plan Produced for: Simon Walder

Date Produced: 11 Jan 2018

Plan Reference Number: TQRQM18011201223444

Scale: 1:500 @ A4

© Crown copyright, All rights reserved. 2017 Licence number 0100042766