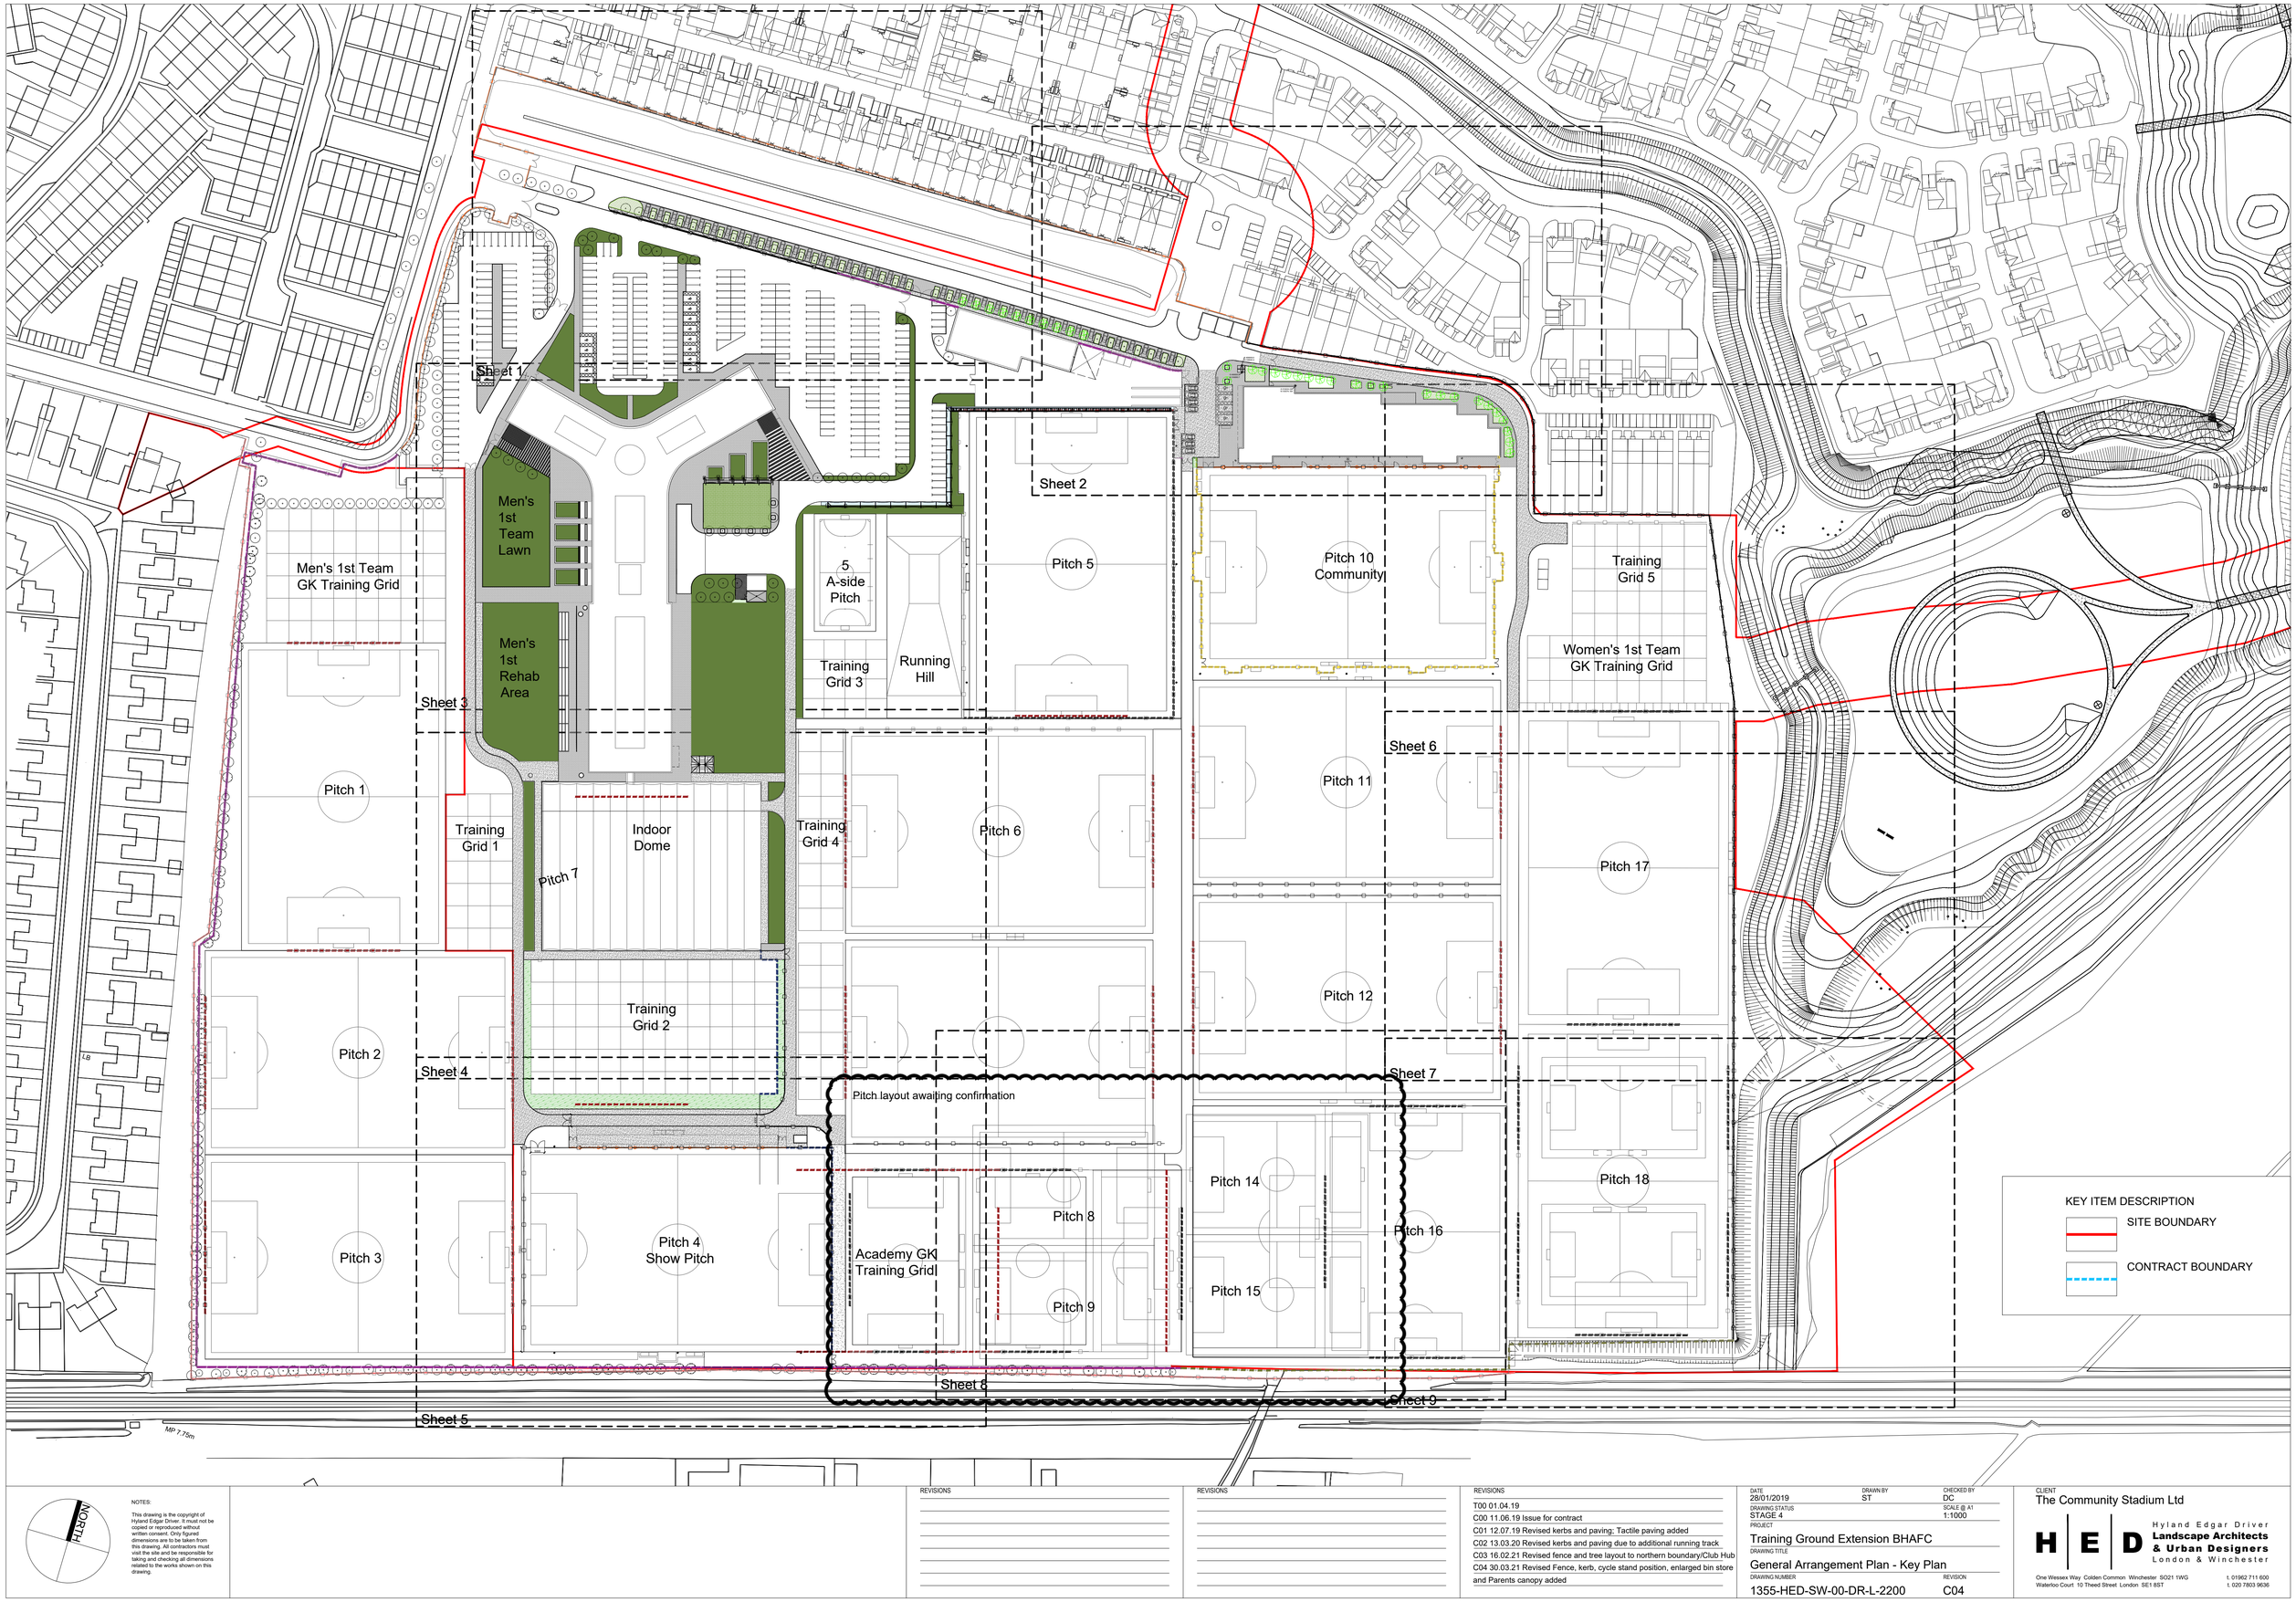


NORTH

NOTES:

This drawing is the copyright of Hyland Edgar Driver. It must not be copied or reproduced without written consent. Only figured dimensions are to be taken from this drawing. All contractors must visit the site and be responsible for taking and checking all dimensions related to the works shown on this drawing.

REVISIONS

REVISIONS

REVISIONS

T00 01.04.19
C00 11.06.19 Issue for contract
C01 12.07.19 Revised kerbs and paving; Tactile paving added
C02 13.03.20 Revised kerbs and paving due to additional running track
C03 16.02.21 Revised fence and tree layout to northern boundary/Club Hub
C04 30.03.21 Revised Fence, kerb, cycle stand position, enlarged bin store and Parents canopy added

DATE 28/01/2019 | DRAWN BY ST | CHECKED BY DC
DRAWING STATUS STAGE 4 | SCALE @ A1 1:1000

PROJECT
Training Ground Extension BHAFC

DRAWING TITLE
General Arrangement Plan - Key Plan

DRAWING NUMBER 1355-HED-SW-00-DR-L-2200 | REVISION C04

CLIENT
The Community Stadium Ltd

H E D
Hyland Edgar Driver
Landscape Architects & Urban Designers
London & Winchester
One Wessex Way Colden Common Winchester SO21 1WG t. 01962 711 600
Waterloo Court 10 Theed Street London SE1 8ST t. 020 7803 9636