


01 Block Plan
Scale: 1:500

Scale in Metres

0 5 10 15 20 30 40 50

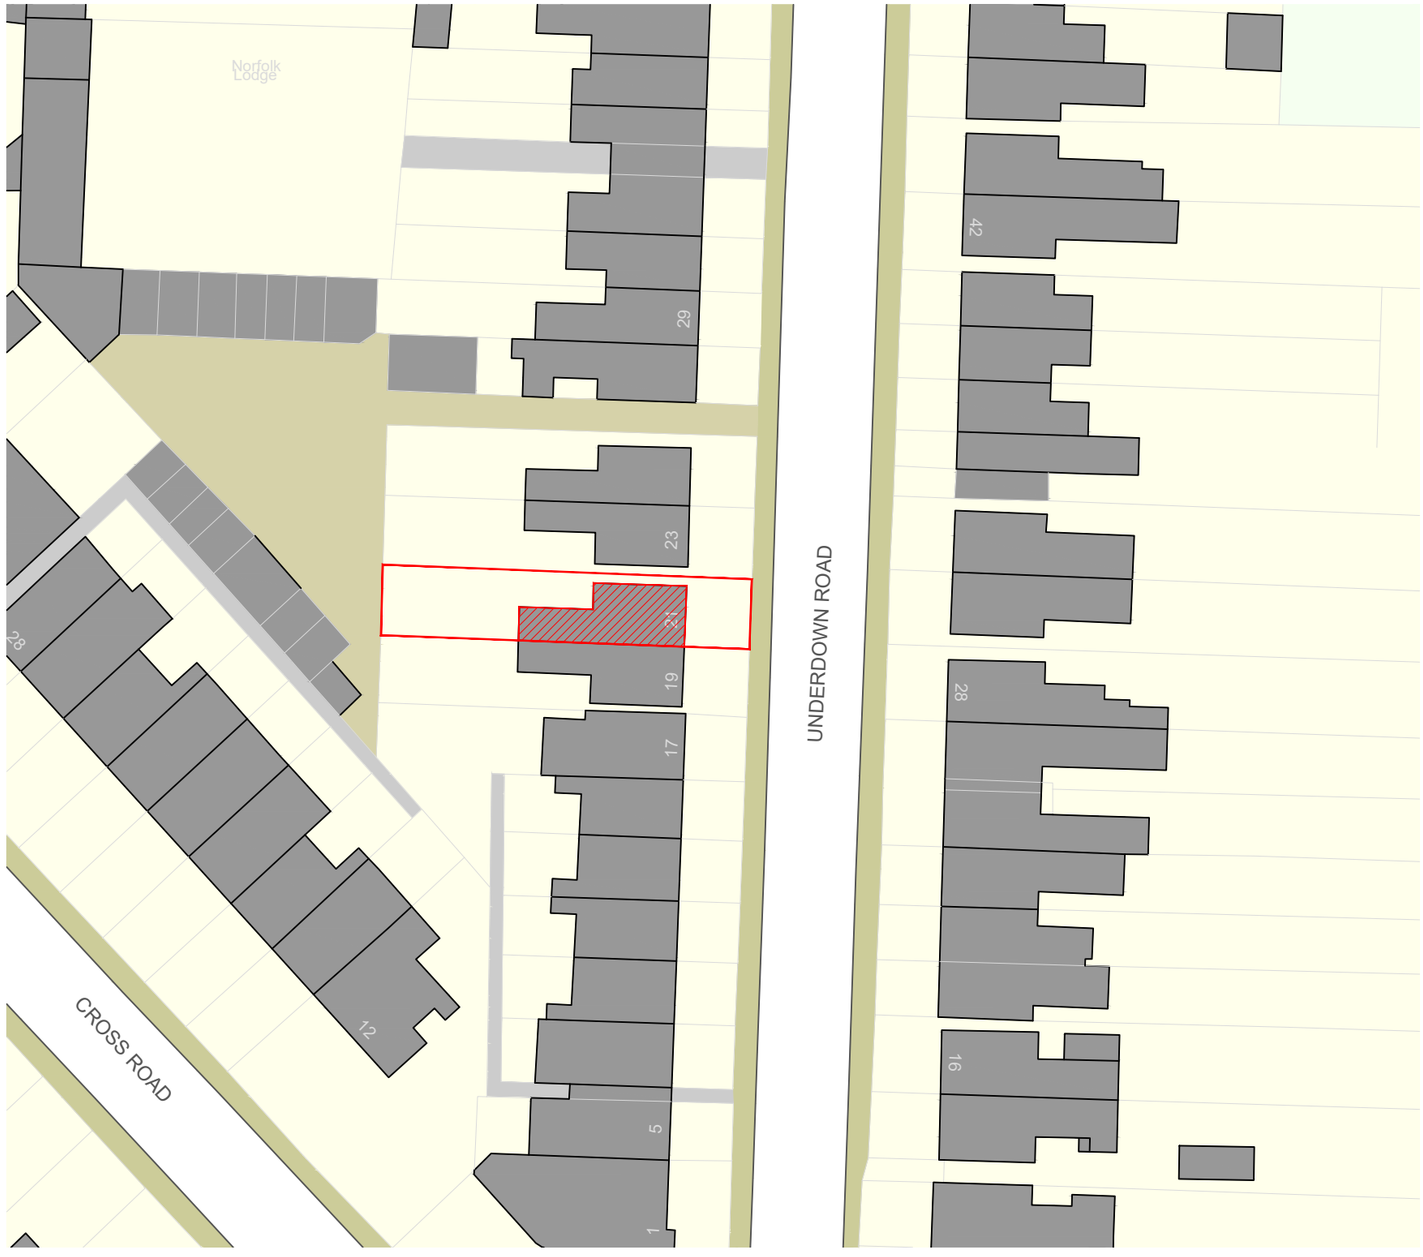

02 Location Plan
Scale: 1:1250

Scale in Metres

0 10 20 30 40 50 100

EN ARCHITECTS
e office@enarchitects.co.uk
w www.enarchitects.co.uk
t 07954585642

Date	Revision	Chk

Do not scale this drawing except for planning purposes.
All dimensions to be checked on site prior to construction & manufacture.
This drawing is the property of EN Architects & is protected under the Copyright, designs and Patent Act 1988

status: PLANNING

location: 21 UNDERDOWN ROAD

title: PROPOSED SITE PLANS

job ref	number	rev	scale
087	002	-	VARIES@A3