
A3 PAPER SIZE

ADUR & WORTHING PLANNING SERVICES	
PLAN AWDM/1140/19	
DATE VALID 23 JUL 2019	

SCALE 0 1 2 3 4 5 METRES

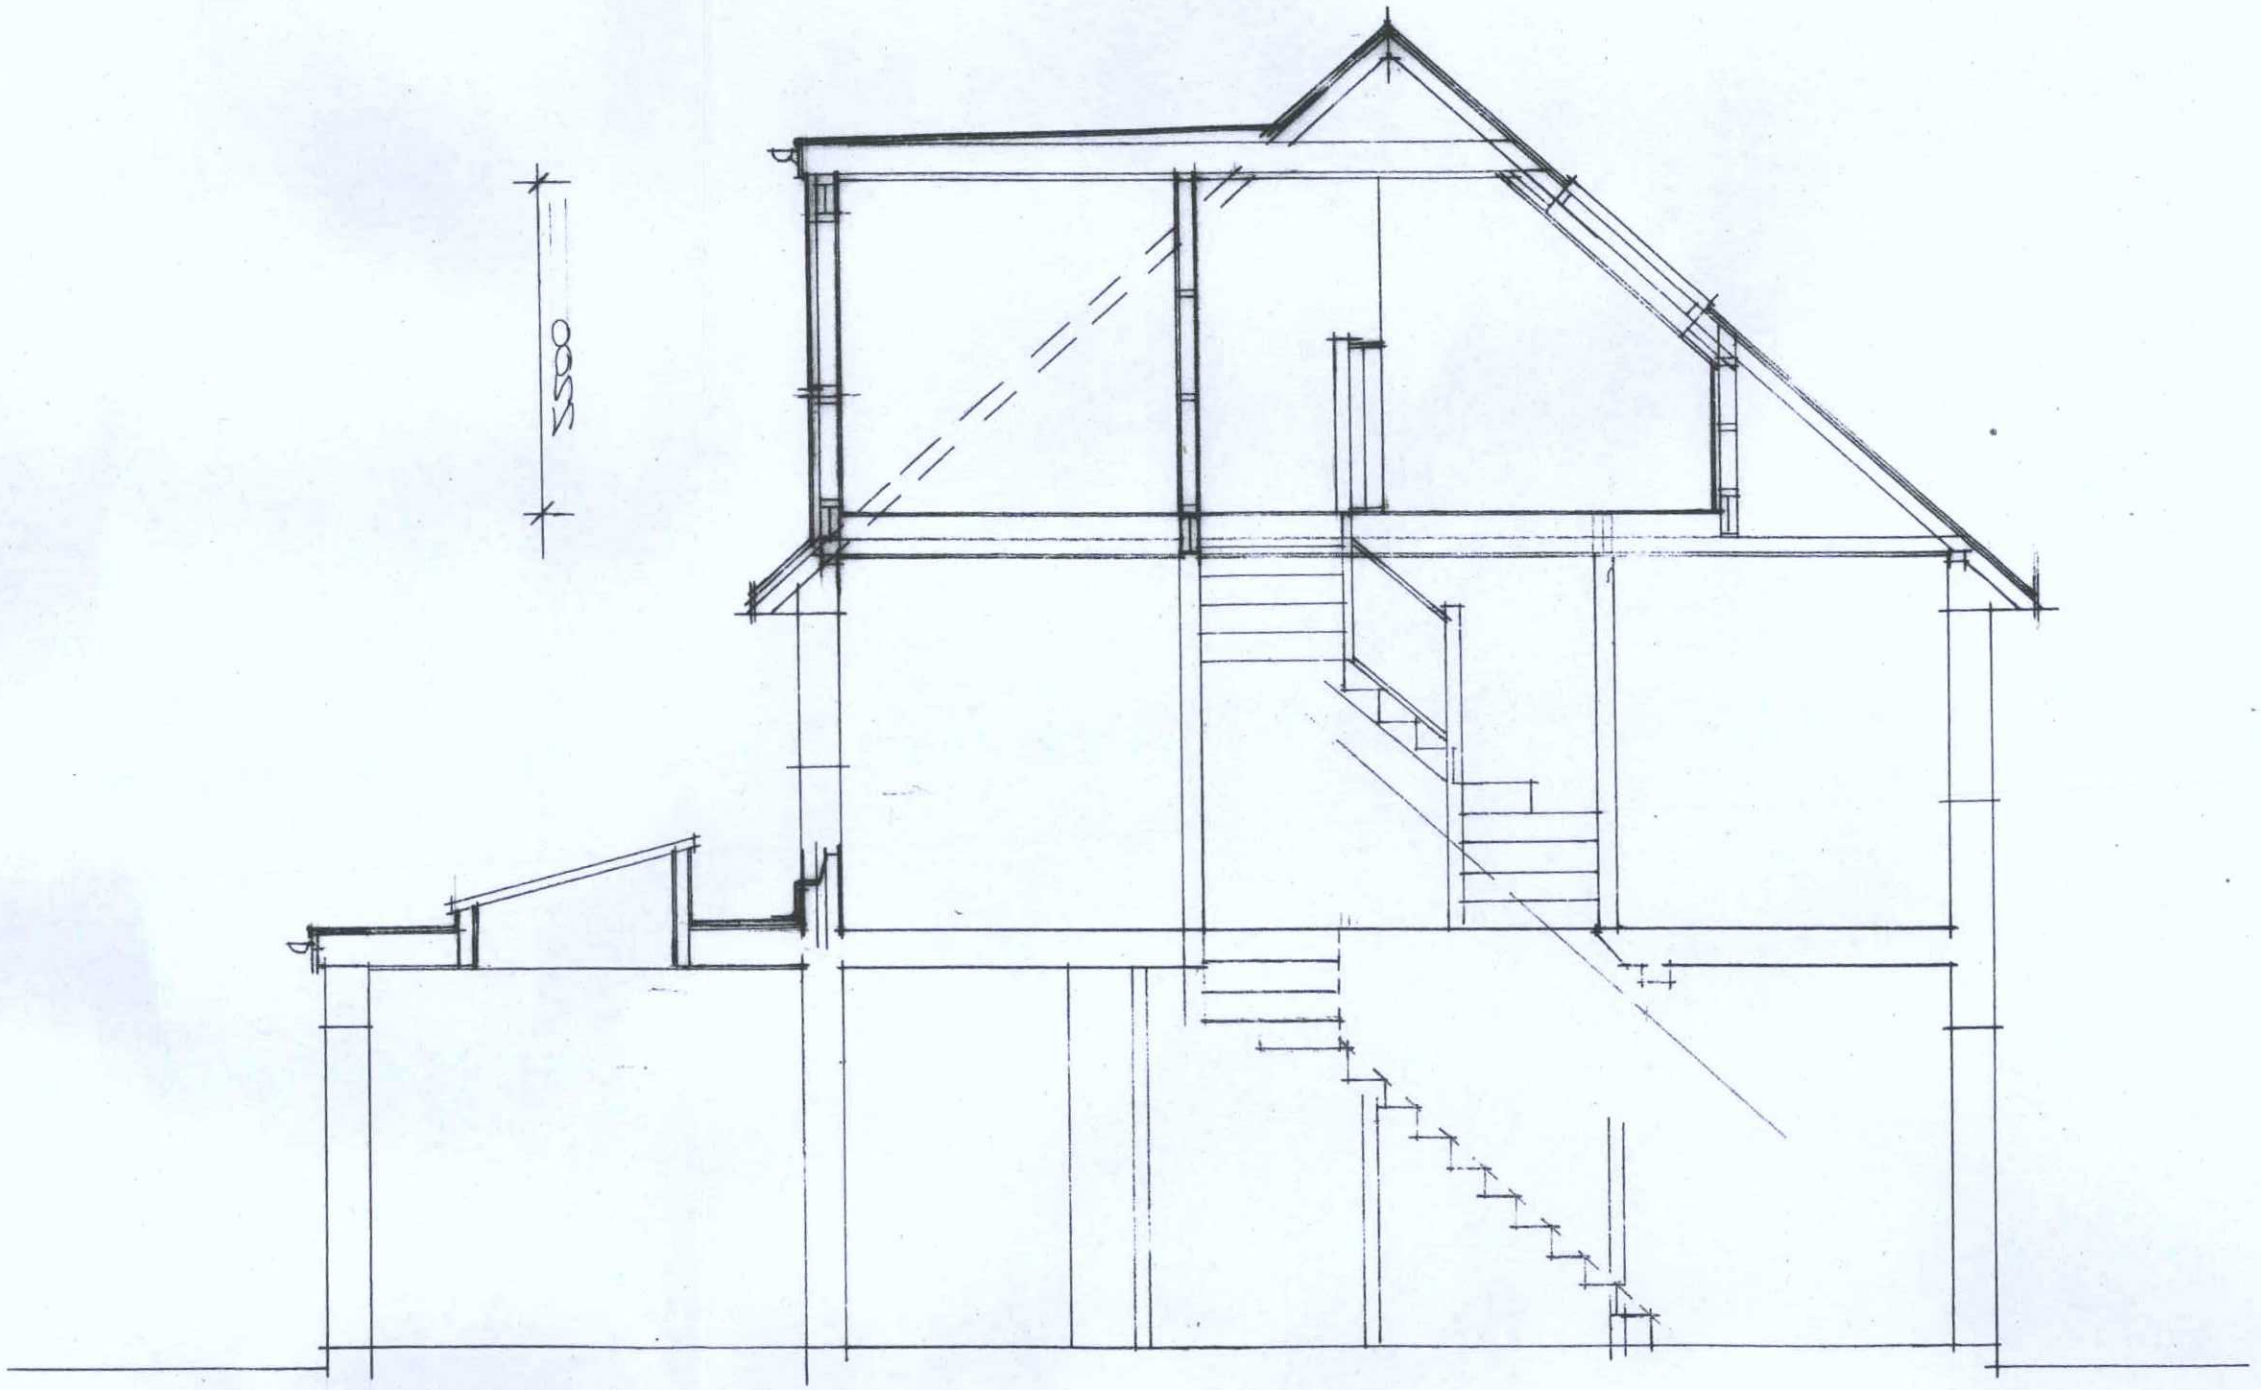

Section 1/50

Roof conversion
222 UPPER SHOREHAM ROAD
SHOREHAM-BY-SEA
WEST SUSSEX BN43 6BG

Paul Trussler
44 Firle Road
Lancing
West Sussex
BN15 0NZ

Drawing No. 219/570/24