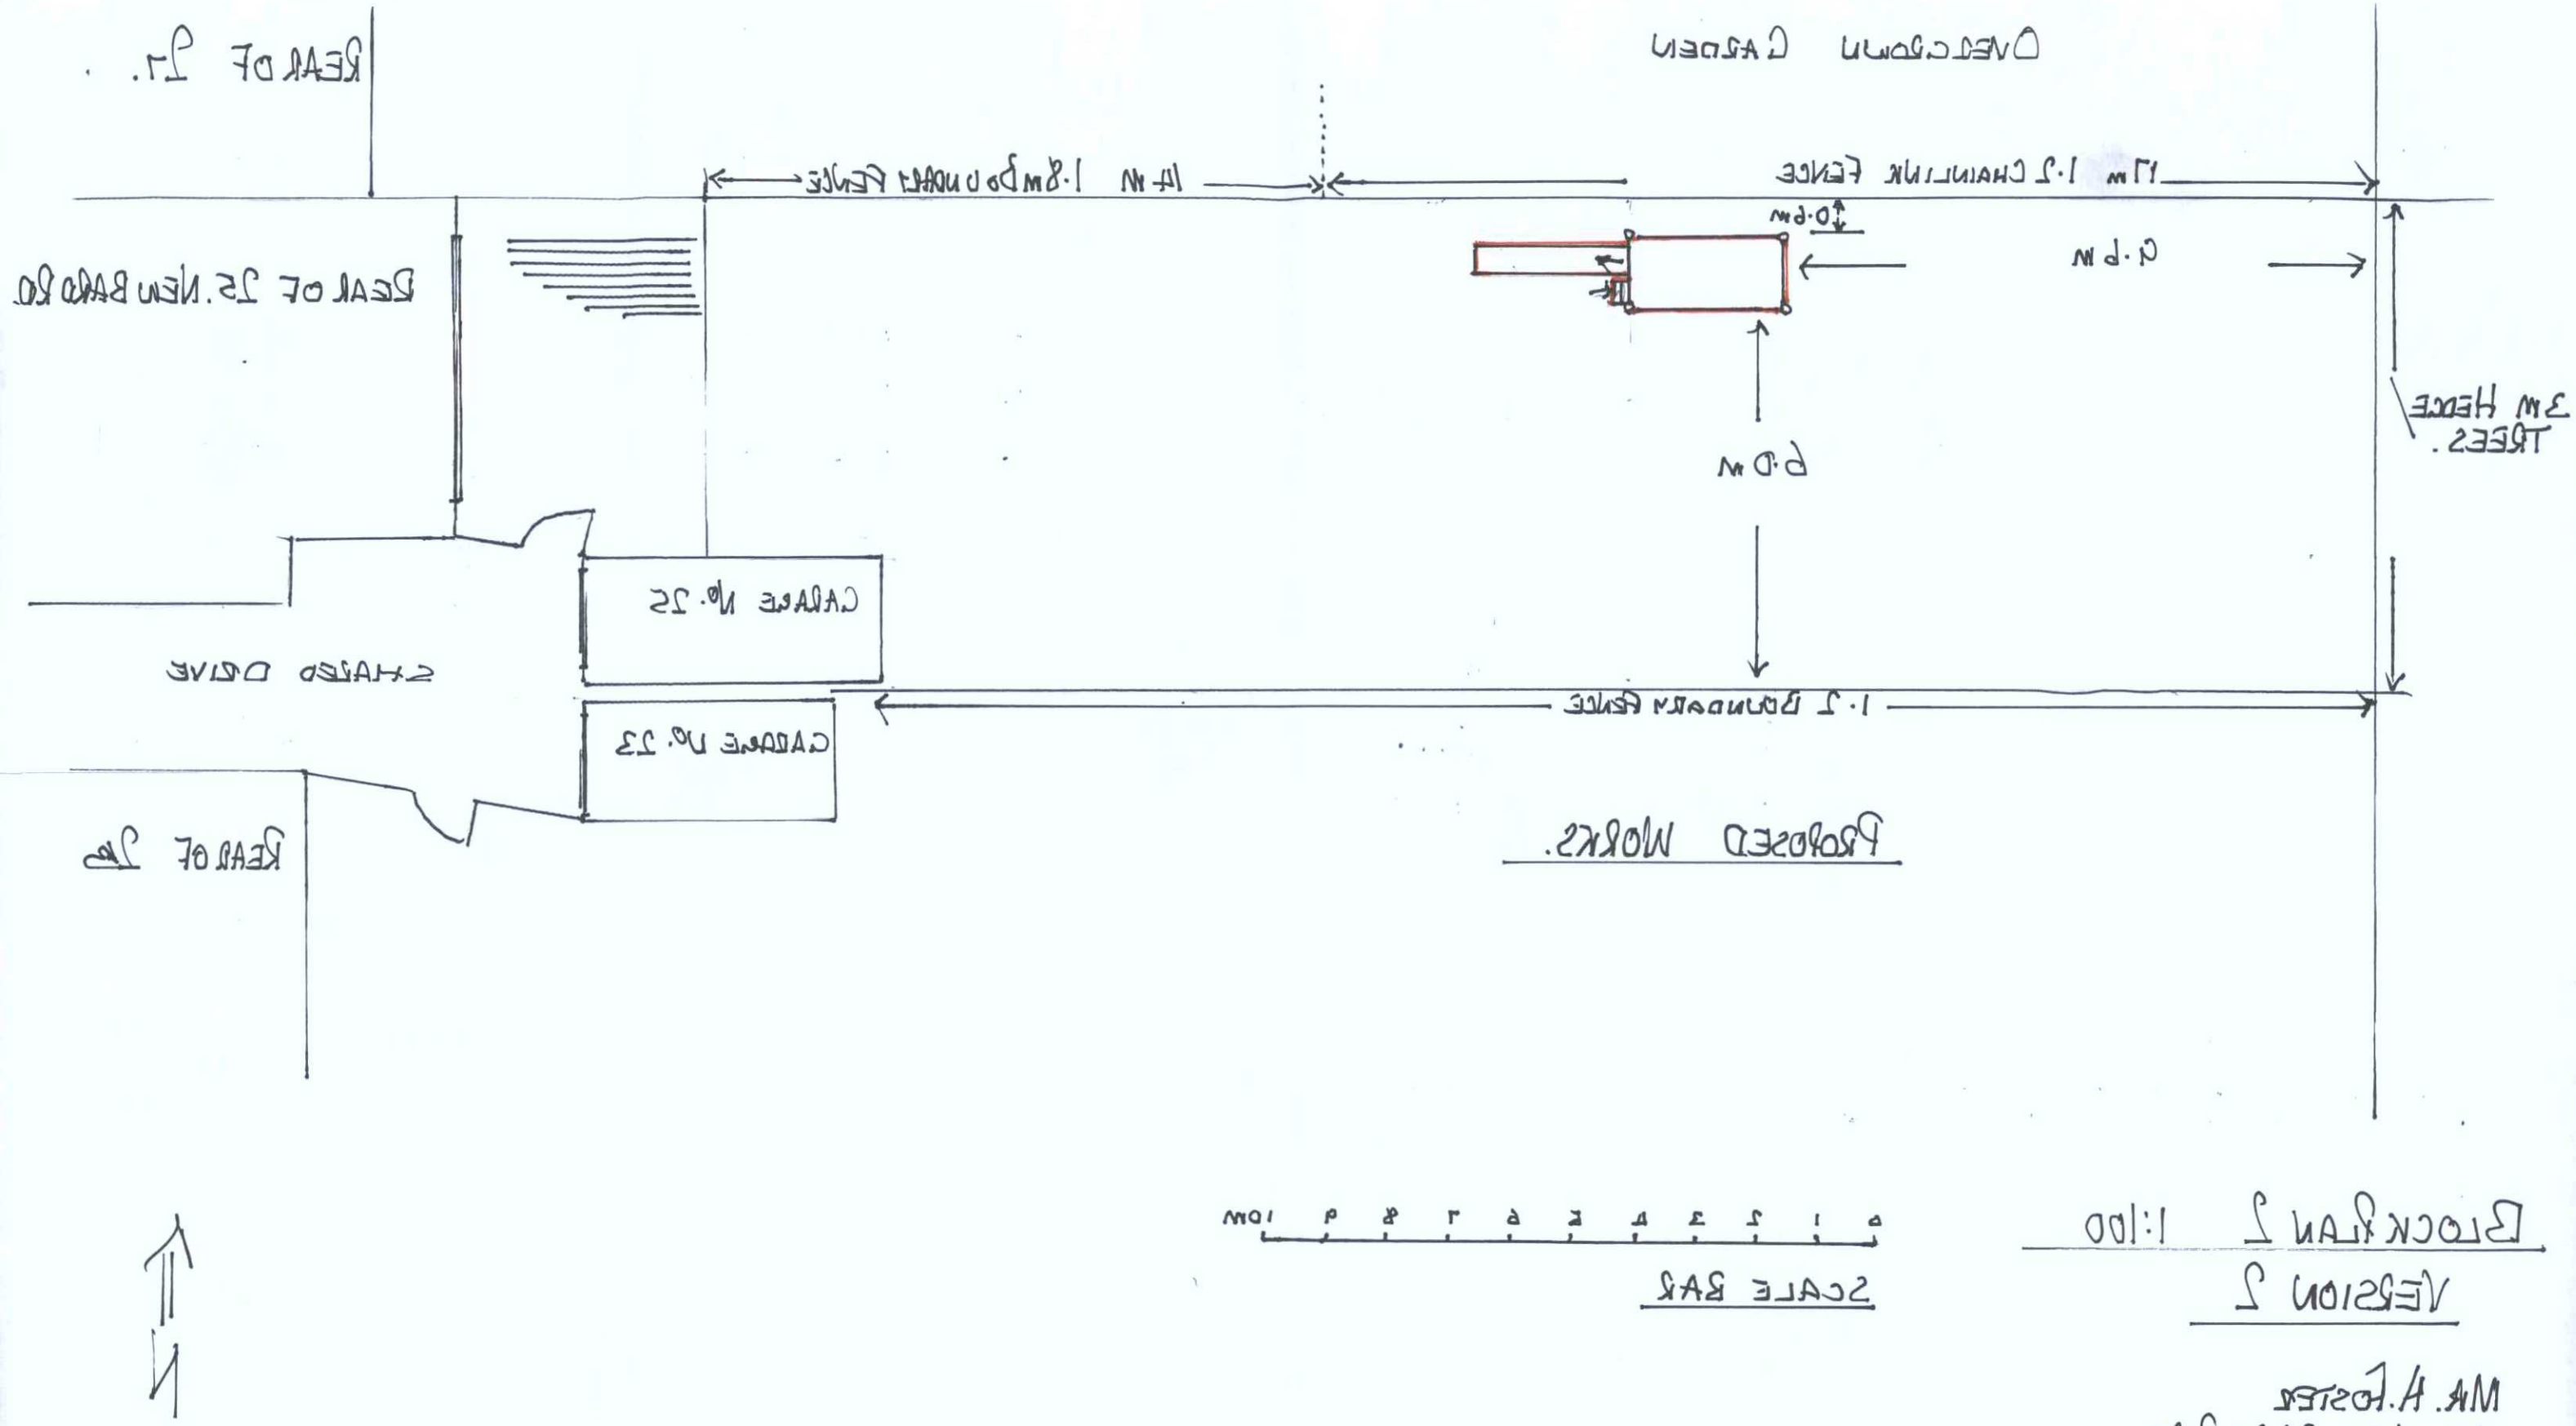

BLOCK PLAN 2 1:100

VERSION 2

MR. H. FOSTER
25. NEW BARN ROAD
SHOREHAM - BY - SEA
WEST SUSSEX
BN43 6HN

ADUR & WORTHING PLANNING SERVICES	
PLAN	AWDM/1052/19
DATE VALID	24 JUL 2019