
BLOCK PLAN VERSION 2.

1 : 1250

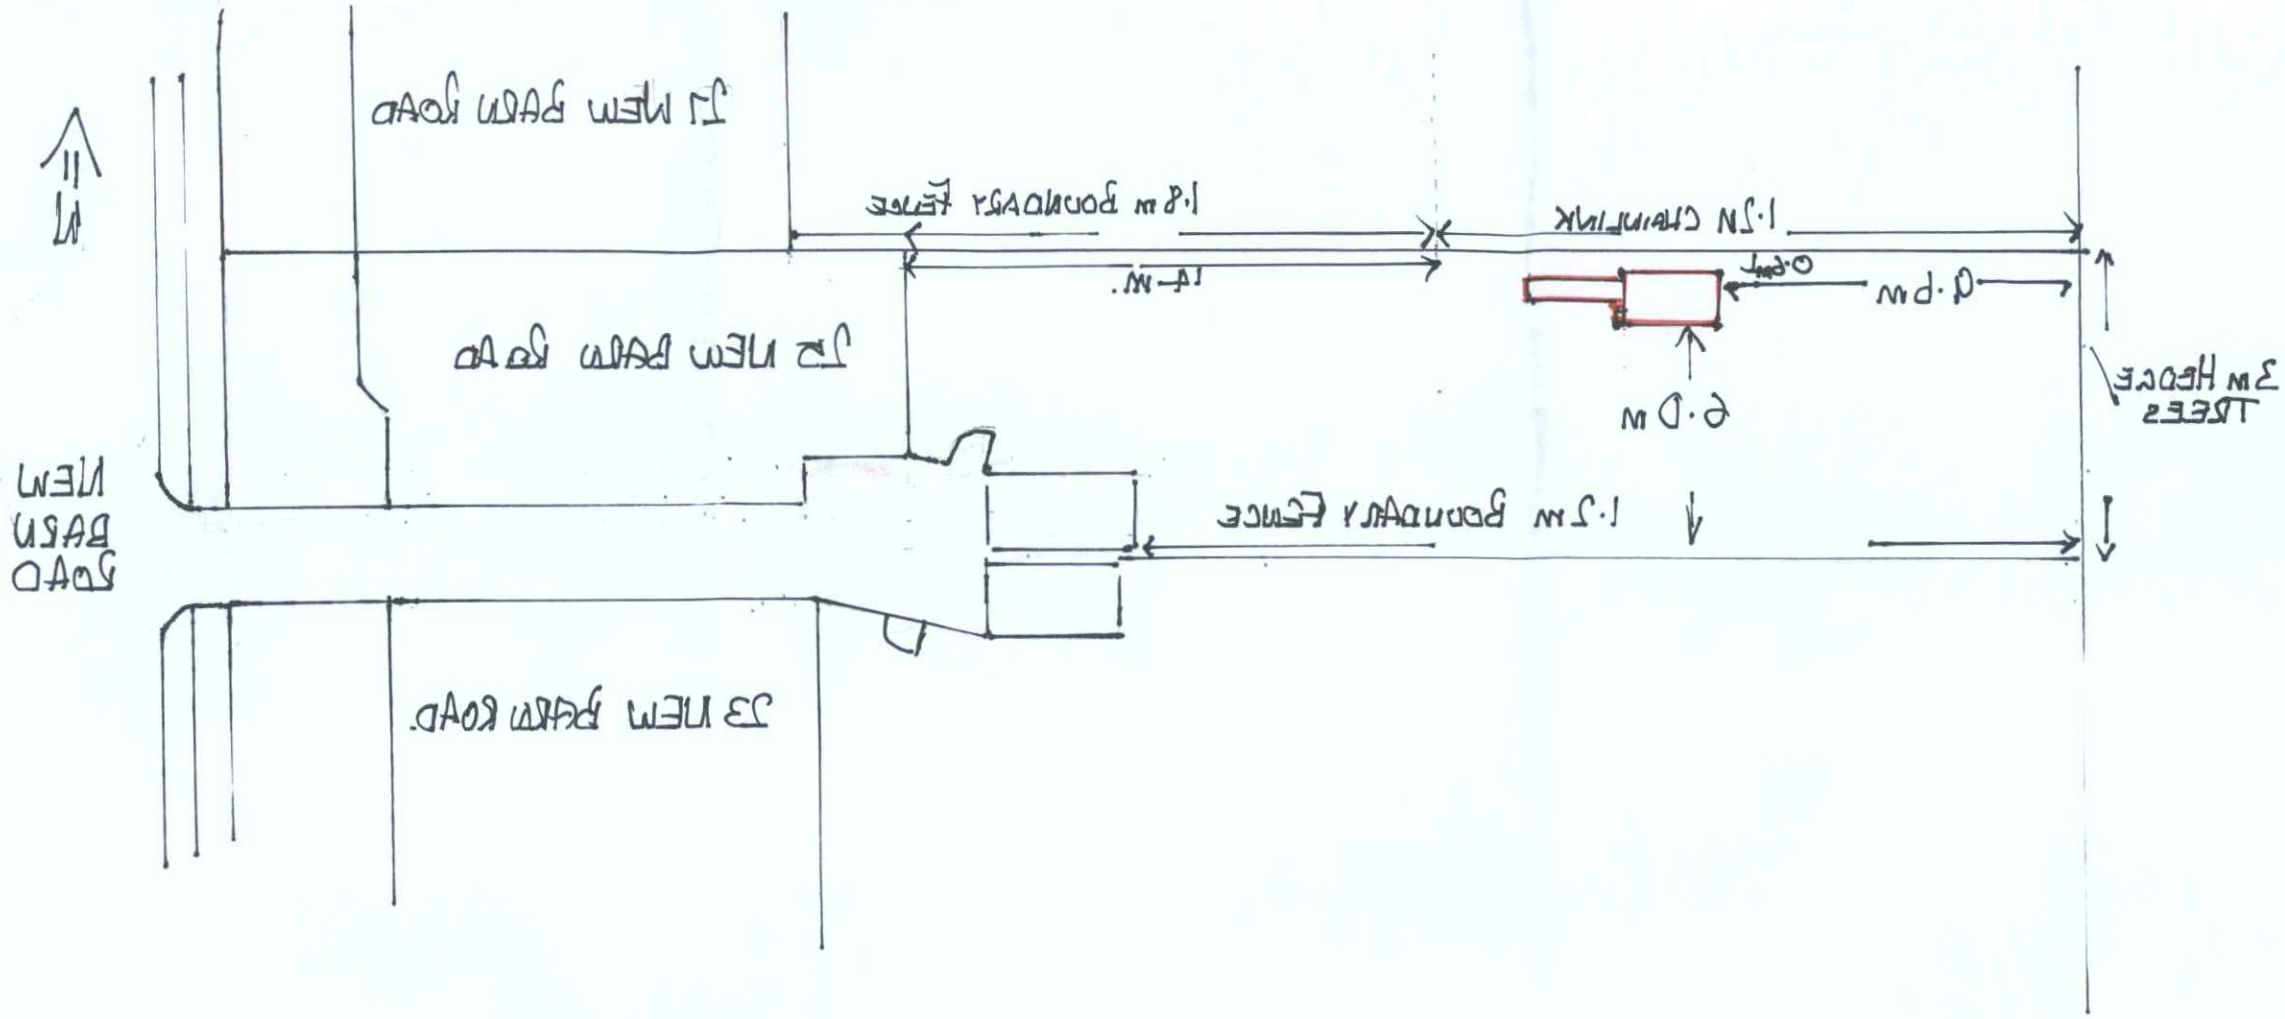


SCALE 1:250

0 2 4 6 8 10 12 14 16 18 20m

MR. A. FOSTER
25 NEW BARN ROAD.
SHOREHAM-BY-SEA.
WEST SUSSEX
BN43 5HH

| | |
|---|---|
| ADUR & WORTHING PLANNING SERVICES | |
| PLAN | AWDM/1052/19 |
| DATE VALID | 24 JUL 2019 |