

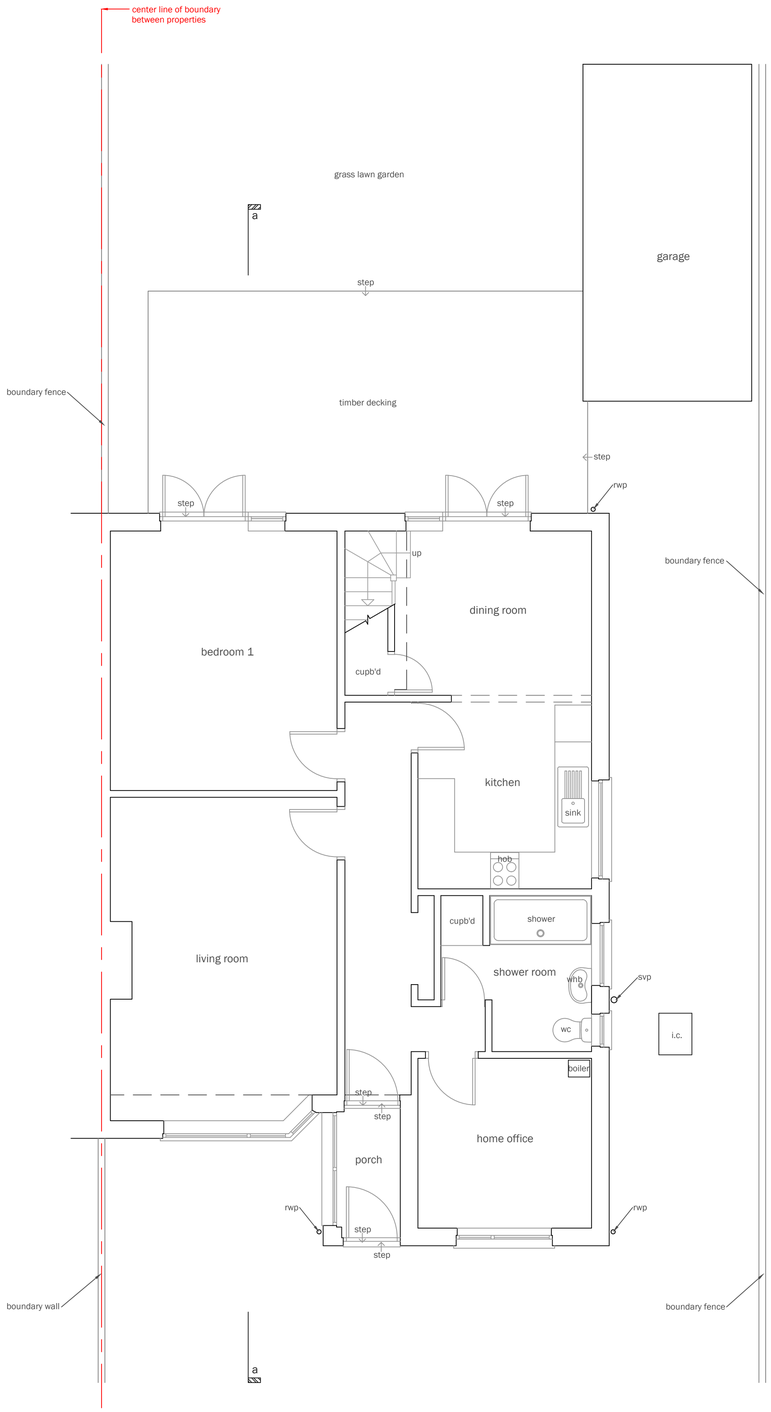


Ground floor plan

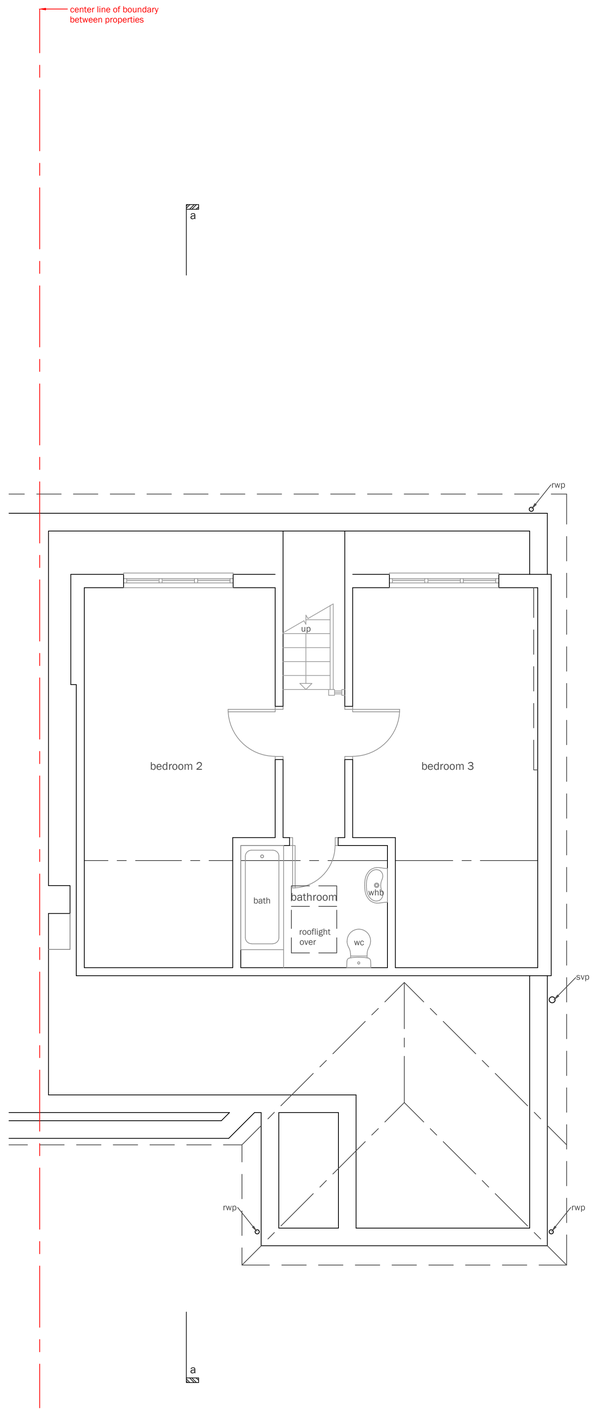


Loft plan

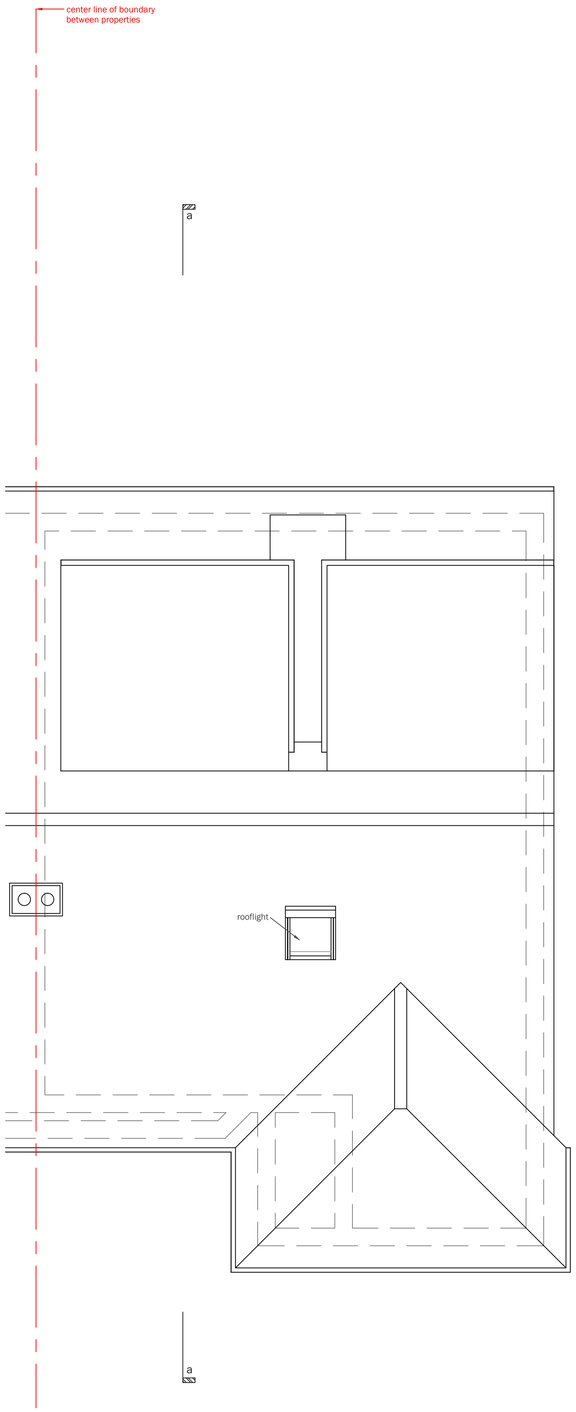

Roof plan

s c a l e b a r

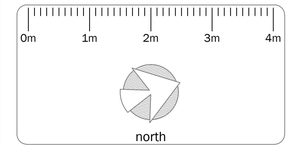

r e v i s i o n s

no.	date	description

HUNTER DAVIDSON DESIGN
• 18 Washington Street • Brighton • BN2 9SR •
• tel: 07821 172556 •
• e-mail: mark@hunterdavidsondesign.co.uk •
• web: www.hunterdavidsondesign.co.uk •

client	Mr & Mrs Gibbons
job	33 The Crescent
	Lancing
	West Sussex
	BN15 8PJ
dwg no.	380.01
title	Existing Floor and Roof Plans
drawn by	MD
scale	1 : 50 @ A1 / 1 : 100 @ A3
date	26.06.19

Do not scale off drawing.
Check all dimensions on site before any work commences.
All goods, materials and workmanship to conform with current Building Regulations, Codes of Practice and British Standards.
This drawing shall not be reused, copied, or reproduced in any form without the prior authorisation of Hunter Davidson Design.
Copyright of Hunter Davidson Design.