


©Crown Copyright and database right 2025
Ordnance Survey License: 100053143

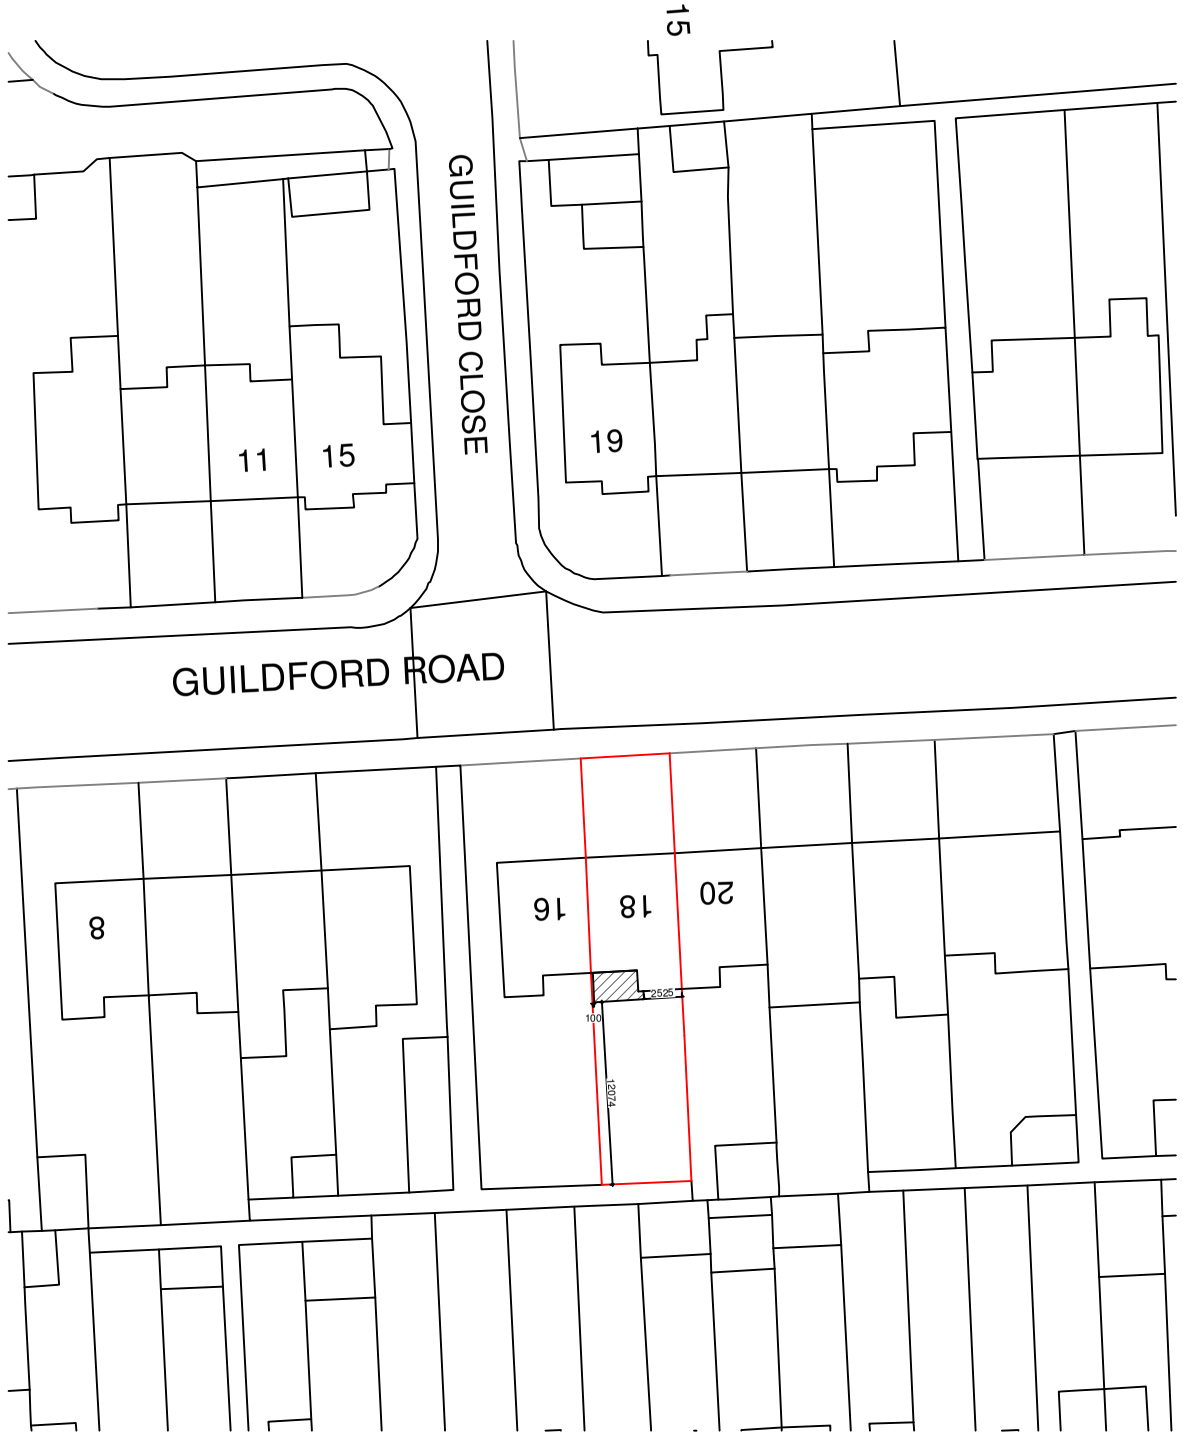

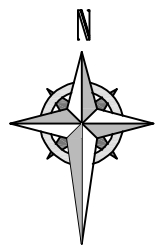

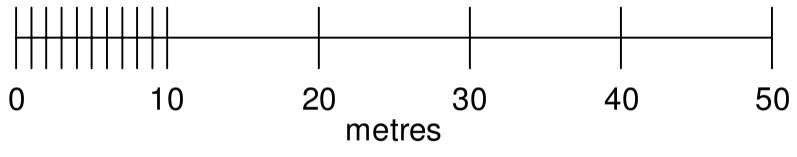

Your Home Plans Ltd
Chichester Enterprise Centre, Terminus Road, Chichester, PO19 8TX
01243 908064
june@yourhomeplans.co.uk

18 Guildford Road
Worthing
West Sussex
BN14 7LL

Block Plan

Project Number:	18GUI-25	Drawing No:	B01
Date:	26th October 2025		
Drawn By:	Your Home Plans Ltd		
Checked By:	JEG	Scale:	1:500 A3