
Site Location Plan

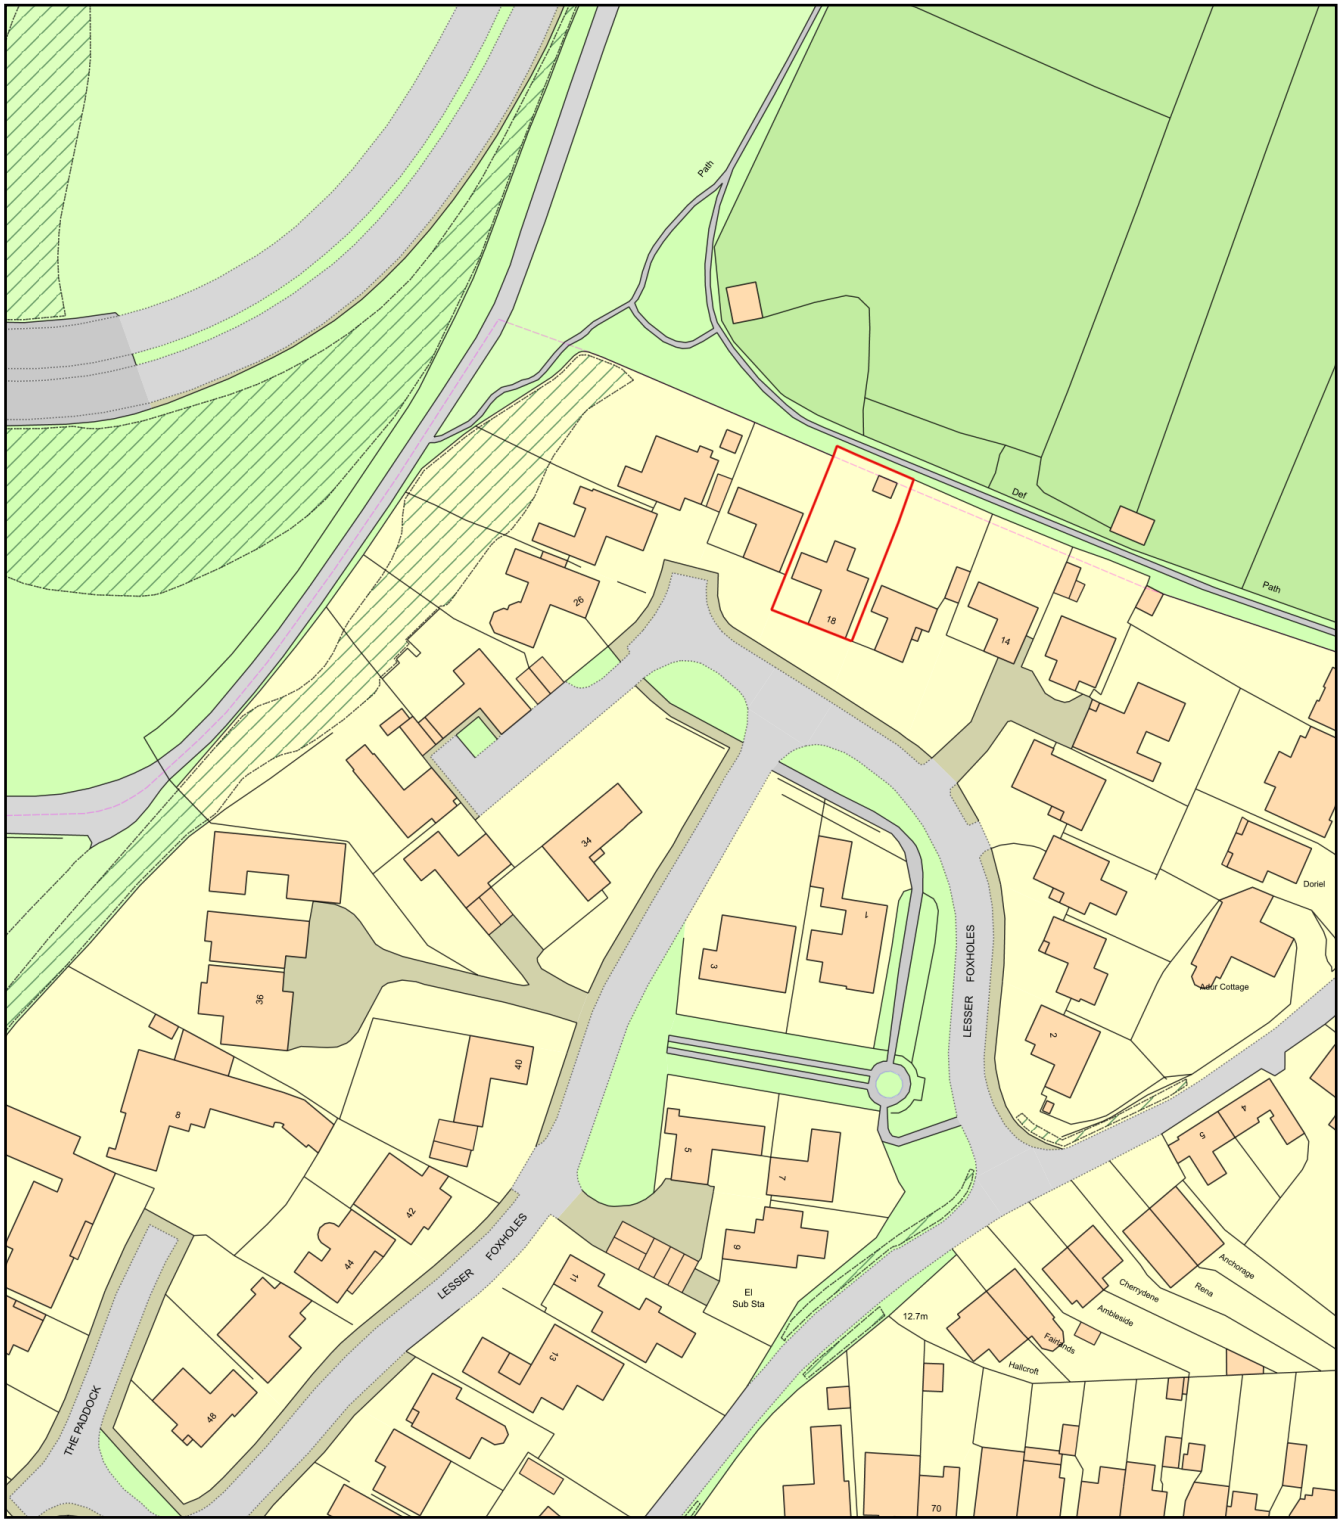

0 50

Metres

N

ReQuestaPlan

Plan Produced for:	Luke Tanner
Date Produced:	23 Dec 2019
Plan Reference Number:	TQRQM19357130239744
Scale:	1:1250 @ A4

© Crown copyright and database rights 2019 OS 100042766