


REAR ELEVATION | NORTH SIDE ELEVATION | SOUTH SIDE ELEVATION | FRONT ELEVATION

10 metres @ 1:100 on A3

1 metre @ 1:100 on A3

ADUR & WORTHING PLANNING SERVICES	
PLAN	AWDM/ 0811/15
DATE VALID	Rec: 8/11/15

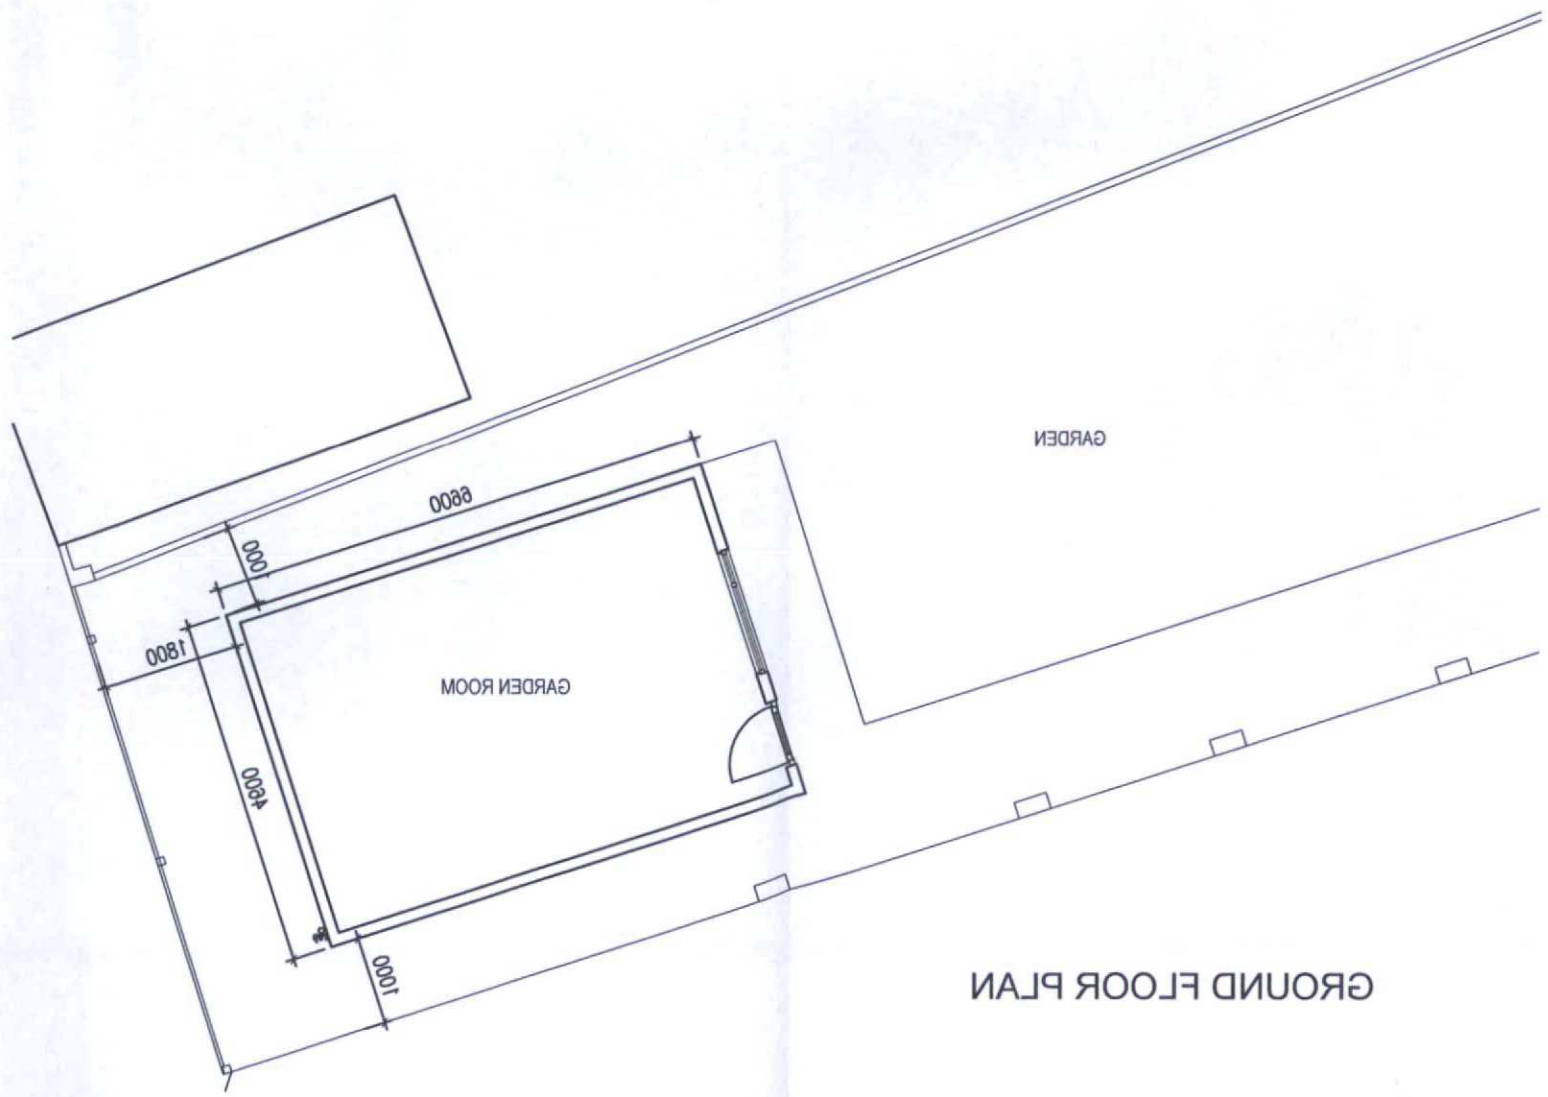

GROUND FLOOR PLAN

rev.	date

These drawings should be approved by Local Authority Building Control or other appropriate checking Authority prior to commencement of the work.
NB. Design can be scaled for planning purposes only
No dimensions to be scaled from this drawing.
All dimensions to be checked on site.
This drawing is copyright.

client
Mrs Kim Francis

project
35 Annwell Avenue
Lancing

drawing
Lawful Development Certificate
Proposed Plans

scale 1:100@A3 date 15.04.15

drawn CH

9 Kenton Road
Hove, East Sussex
BN3 4PG
tel: 01273 298217
fax: 01273 298217
e-mail: info@clairehalgharchitects.co.uk

Claire Halgh
Associates Ltd

CH 883 /010 rev. A