LOCATION PLAN. SCALE 1:1250

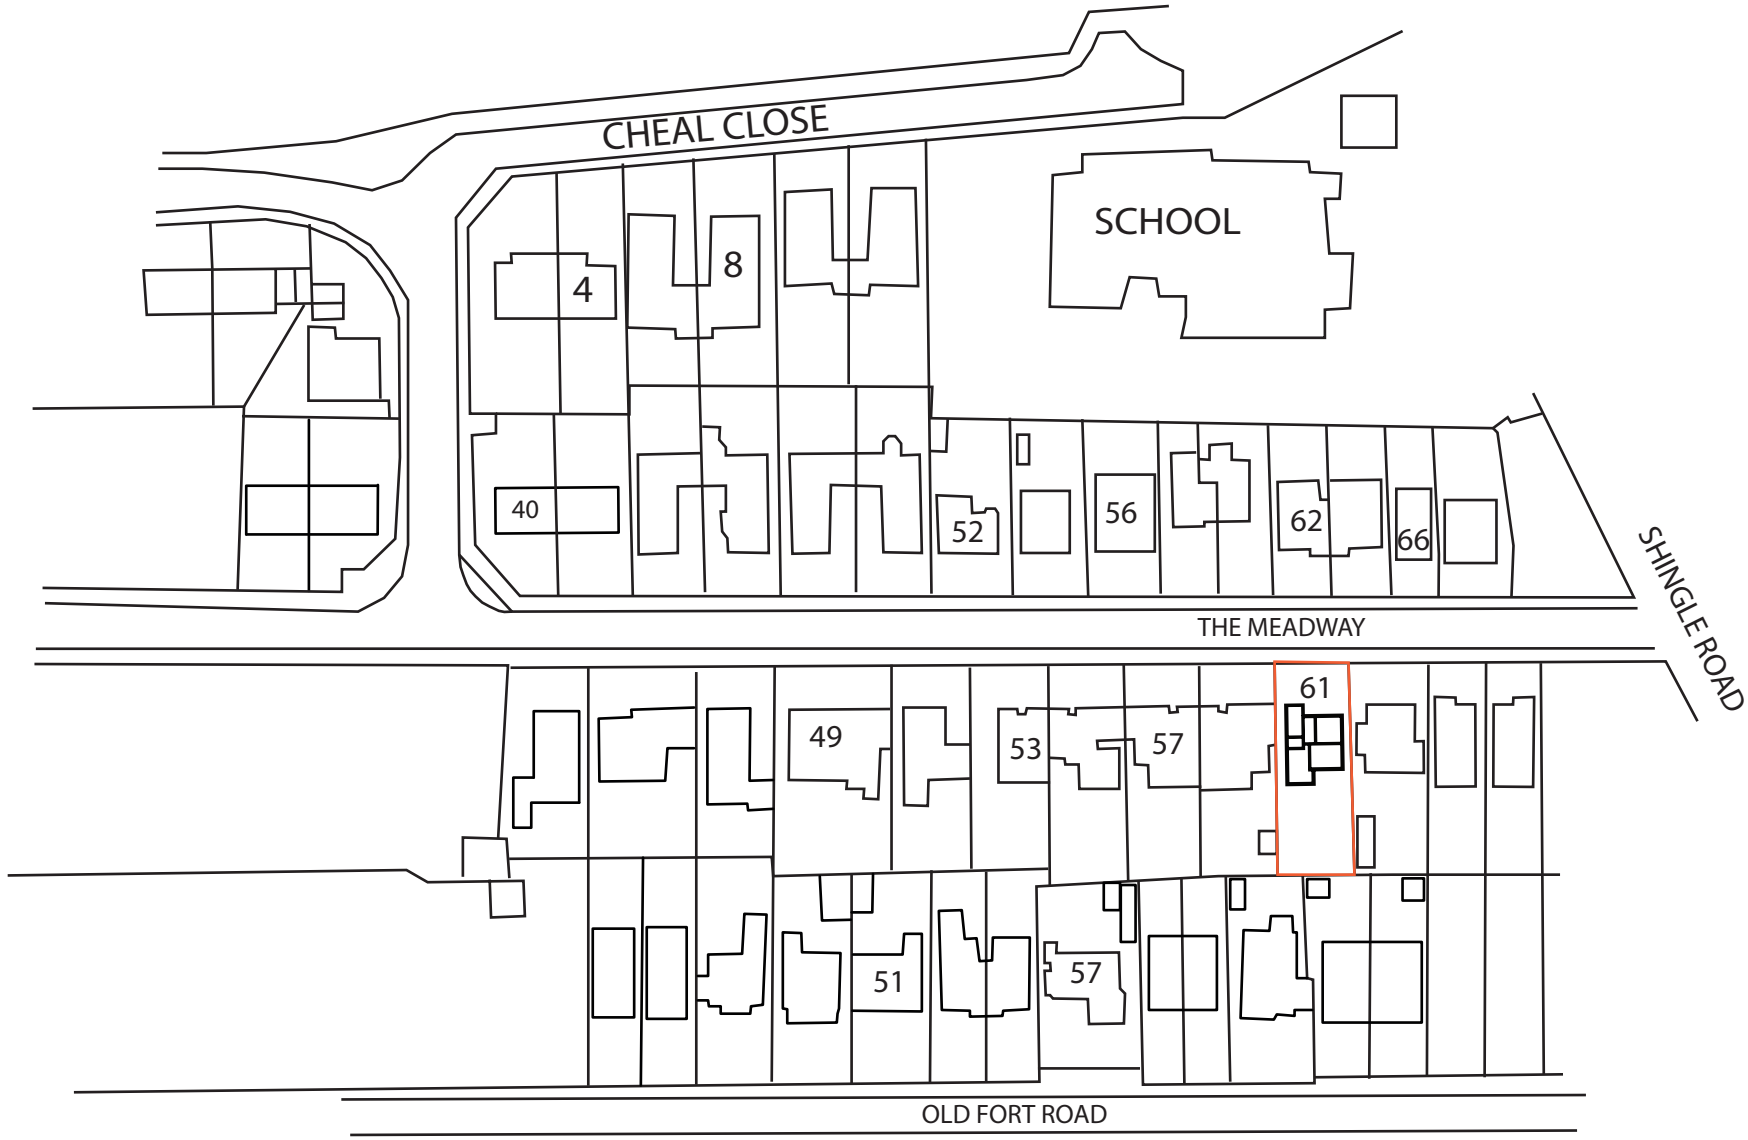

© copyright:-G. Pitman

61THE MEADWAY
SHOREHAM BY SEA

Drawing Title:
LOCATION PLAN

1:1250 Scale Bar

10m | 20m | 30m | 40m

LOCATION PLAN	SCALE	1:1250	A4	Drawing No.-61TM.LP	Rev:	Copyright-G. Pitman	Date: 01-07-2024