
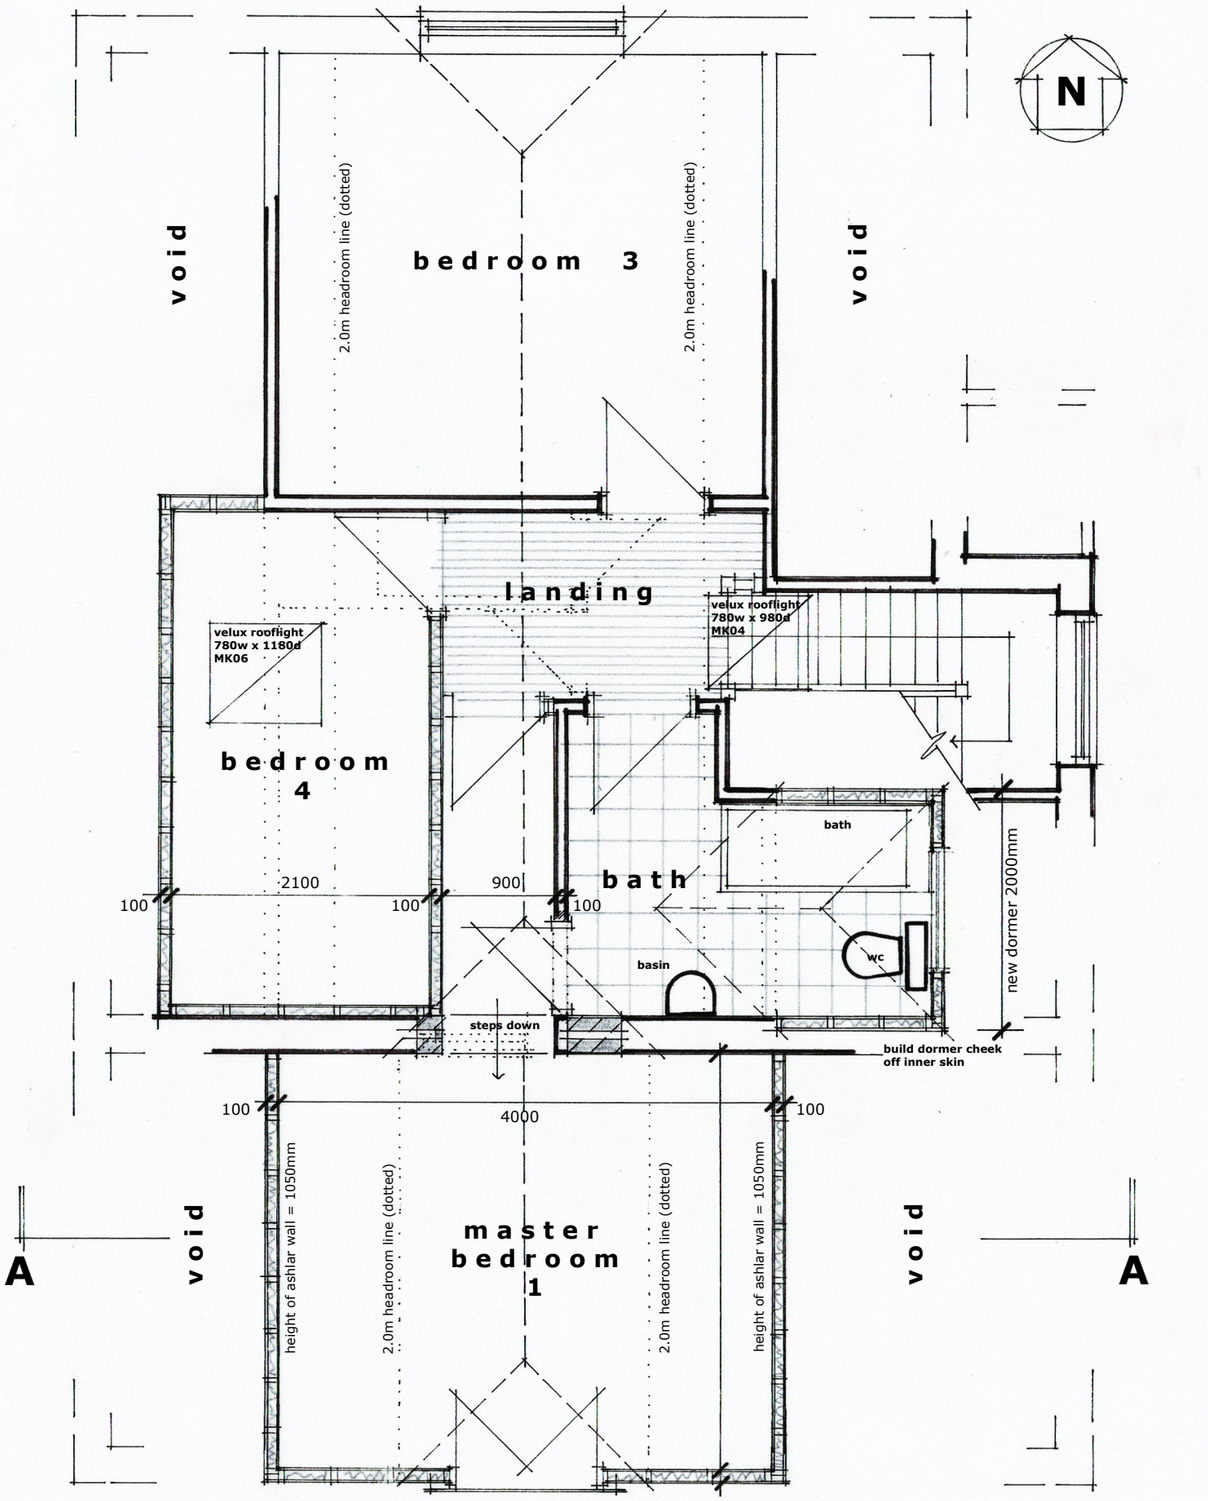


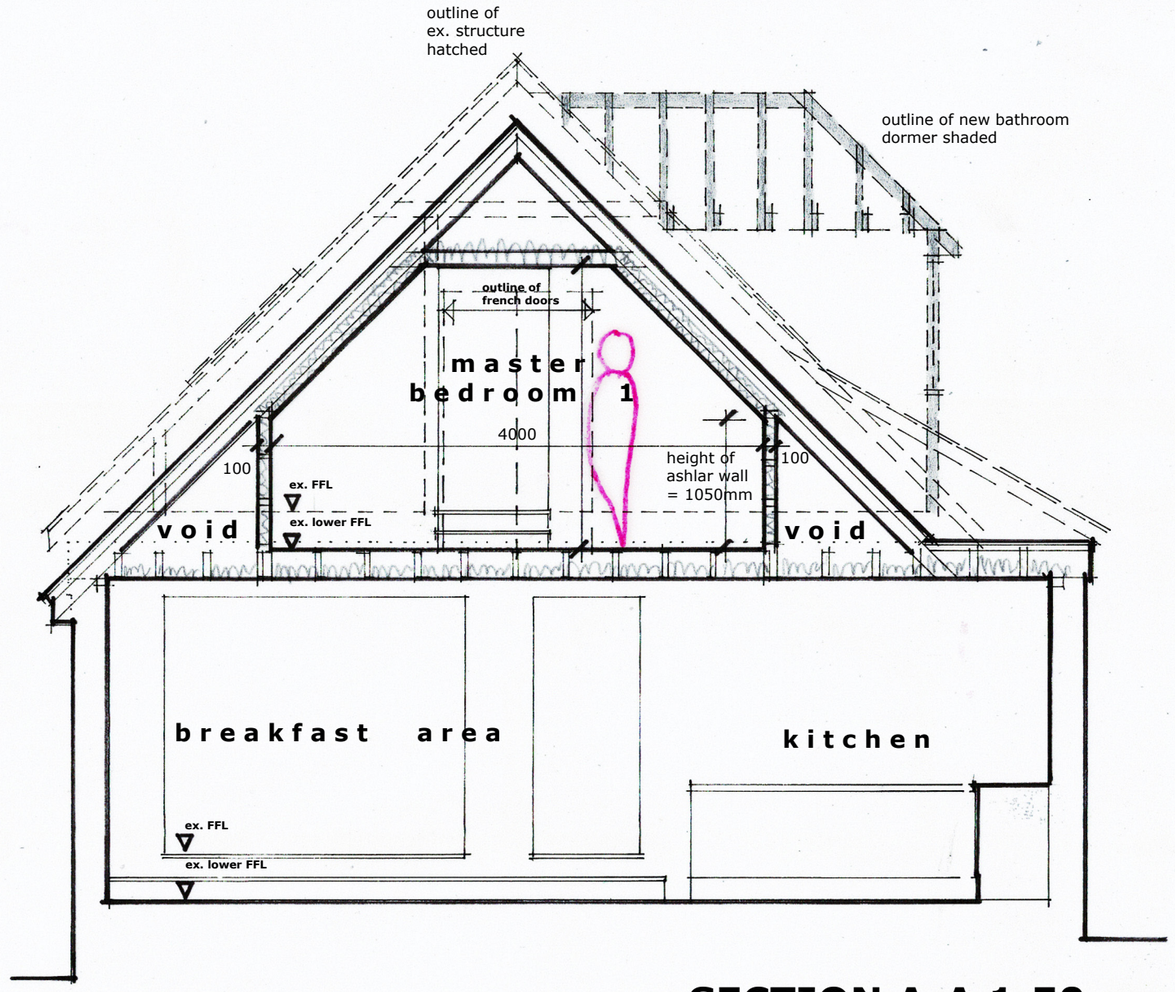

SECTION A-A 1:50

FIRST FLOOR PLAN 1:50 @ A3

0 5m

metres

Revision A - add a pitched roof to the side bathroom dormer window 4/7/24

21 FOXLEY LANE, WORTHING

Proposals WT/FL/03 Rev A April 2024

WAYNE GANDER MCIAT
Chartered Architectural Technologist
98 Durrington Lane
WORTHING
West Sussex
BN13 2RQ
M – 07808 887896
E – waynegander08@gmail.com