
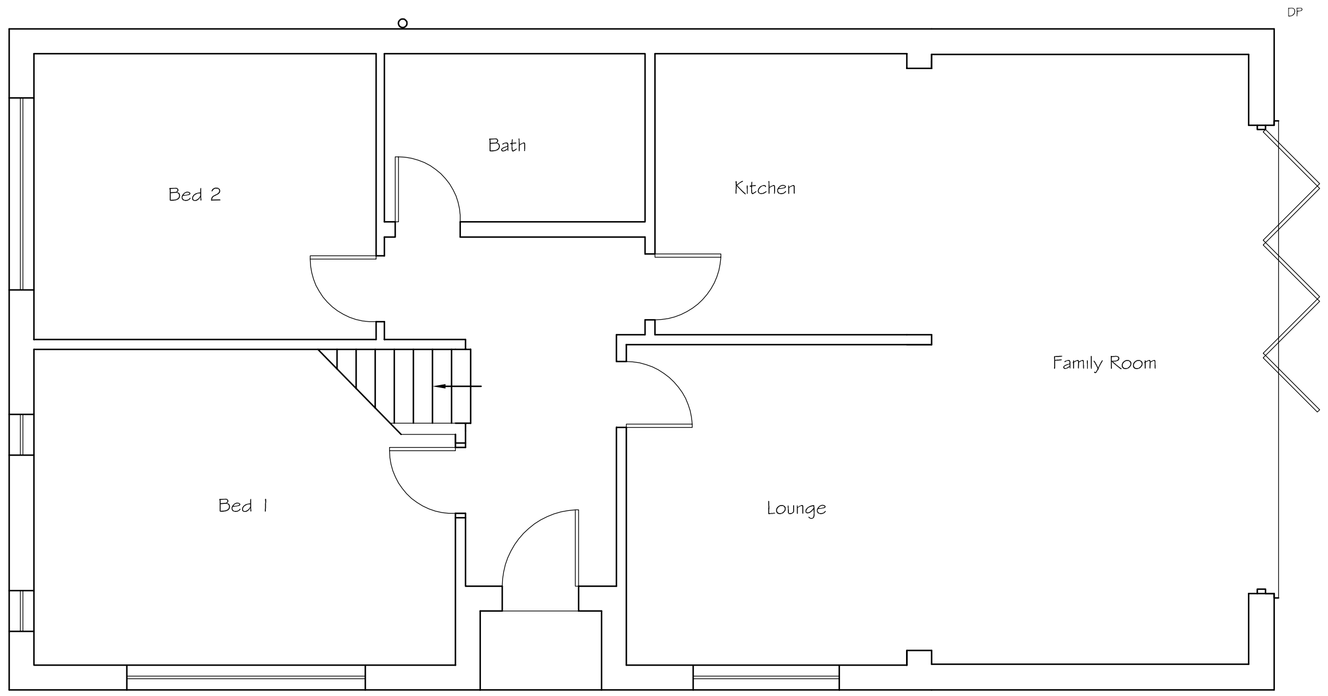



Existing Floor Plan

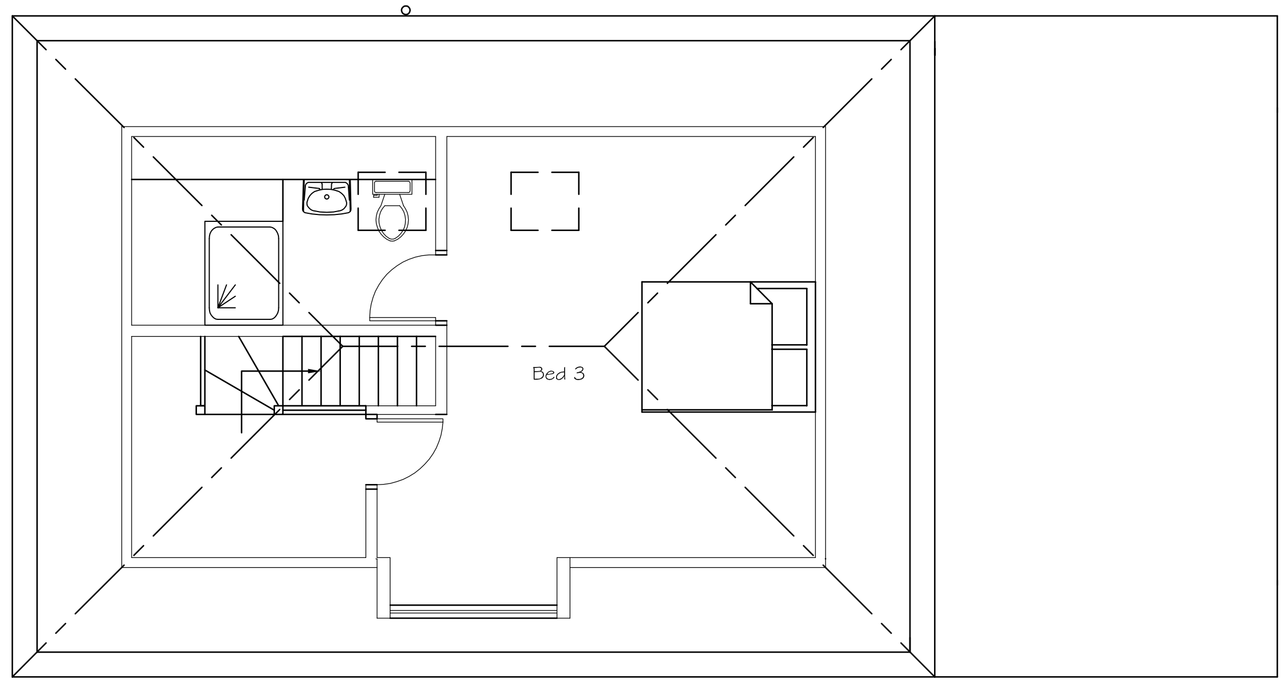


Existing First Floor Plan

0 0.5 1 2 3 4 5 6 7 8 9 10


SCALE 1:50

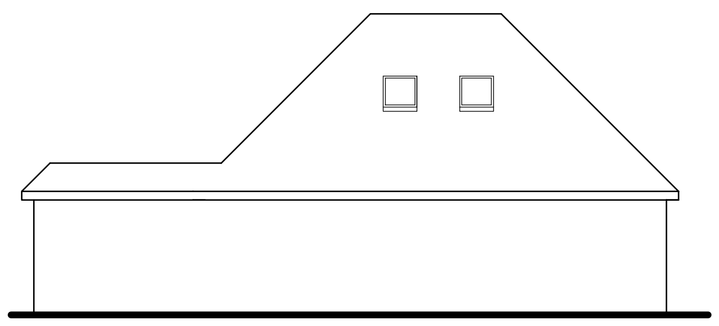


Existing Rear Elevation

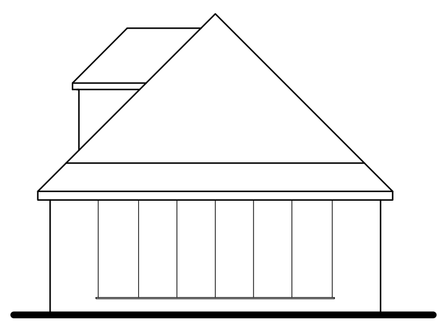

Existing Side Elevation

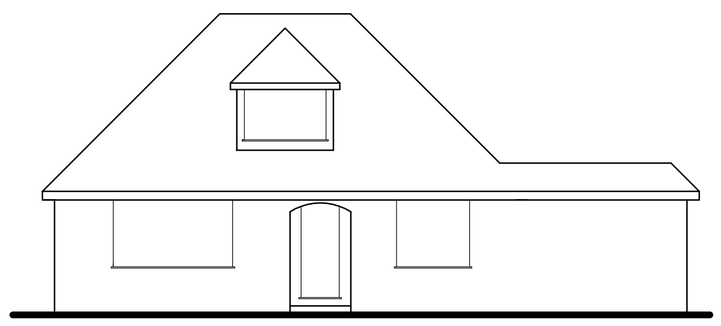

Existing Front Elevation

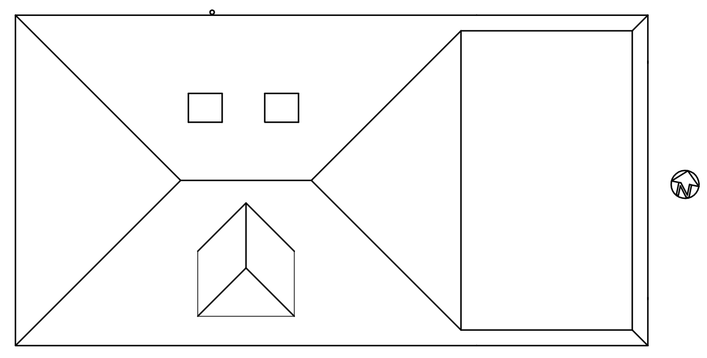

Existing Roof Plan

0 0.5 1 2 3 4 5 6 7 8 9 10

SCALE 1:100

Tony Rogers
Building Consultants
Address: 40 Dawn Crescent, Upper Beeding
West Sussex, BN44 3WH
Telephone: 01903 815225 Fax: 01903 815225

Rev.	Date:	Revision Description:

Client: Mr J Peake

Address: 44 Boundstone Lane
Lancing
West Sussex
BN15 9QP

Project: Proposed enlarged room in roof with additional dormer

Scale: 1:50 1:100
Paper Size A1

Date: September 2020

Drawing No: 13/806/05

Drawn By: AWR

Revision: