50 WESTBOURNE AVENUE, WORTHING

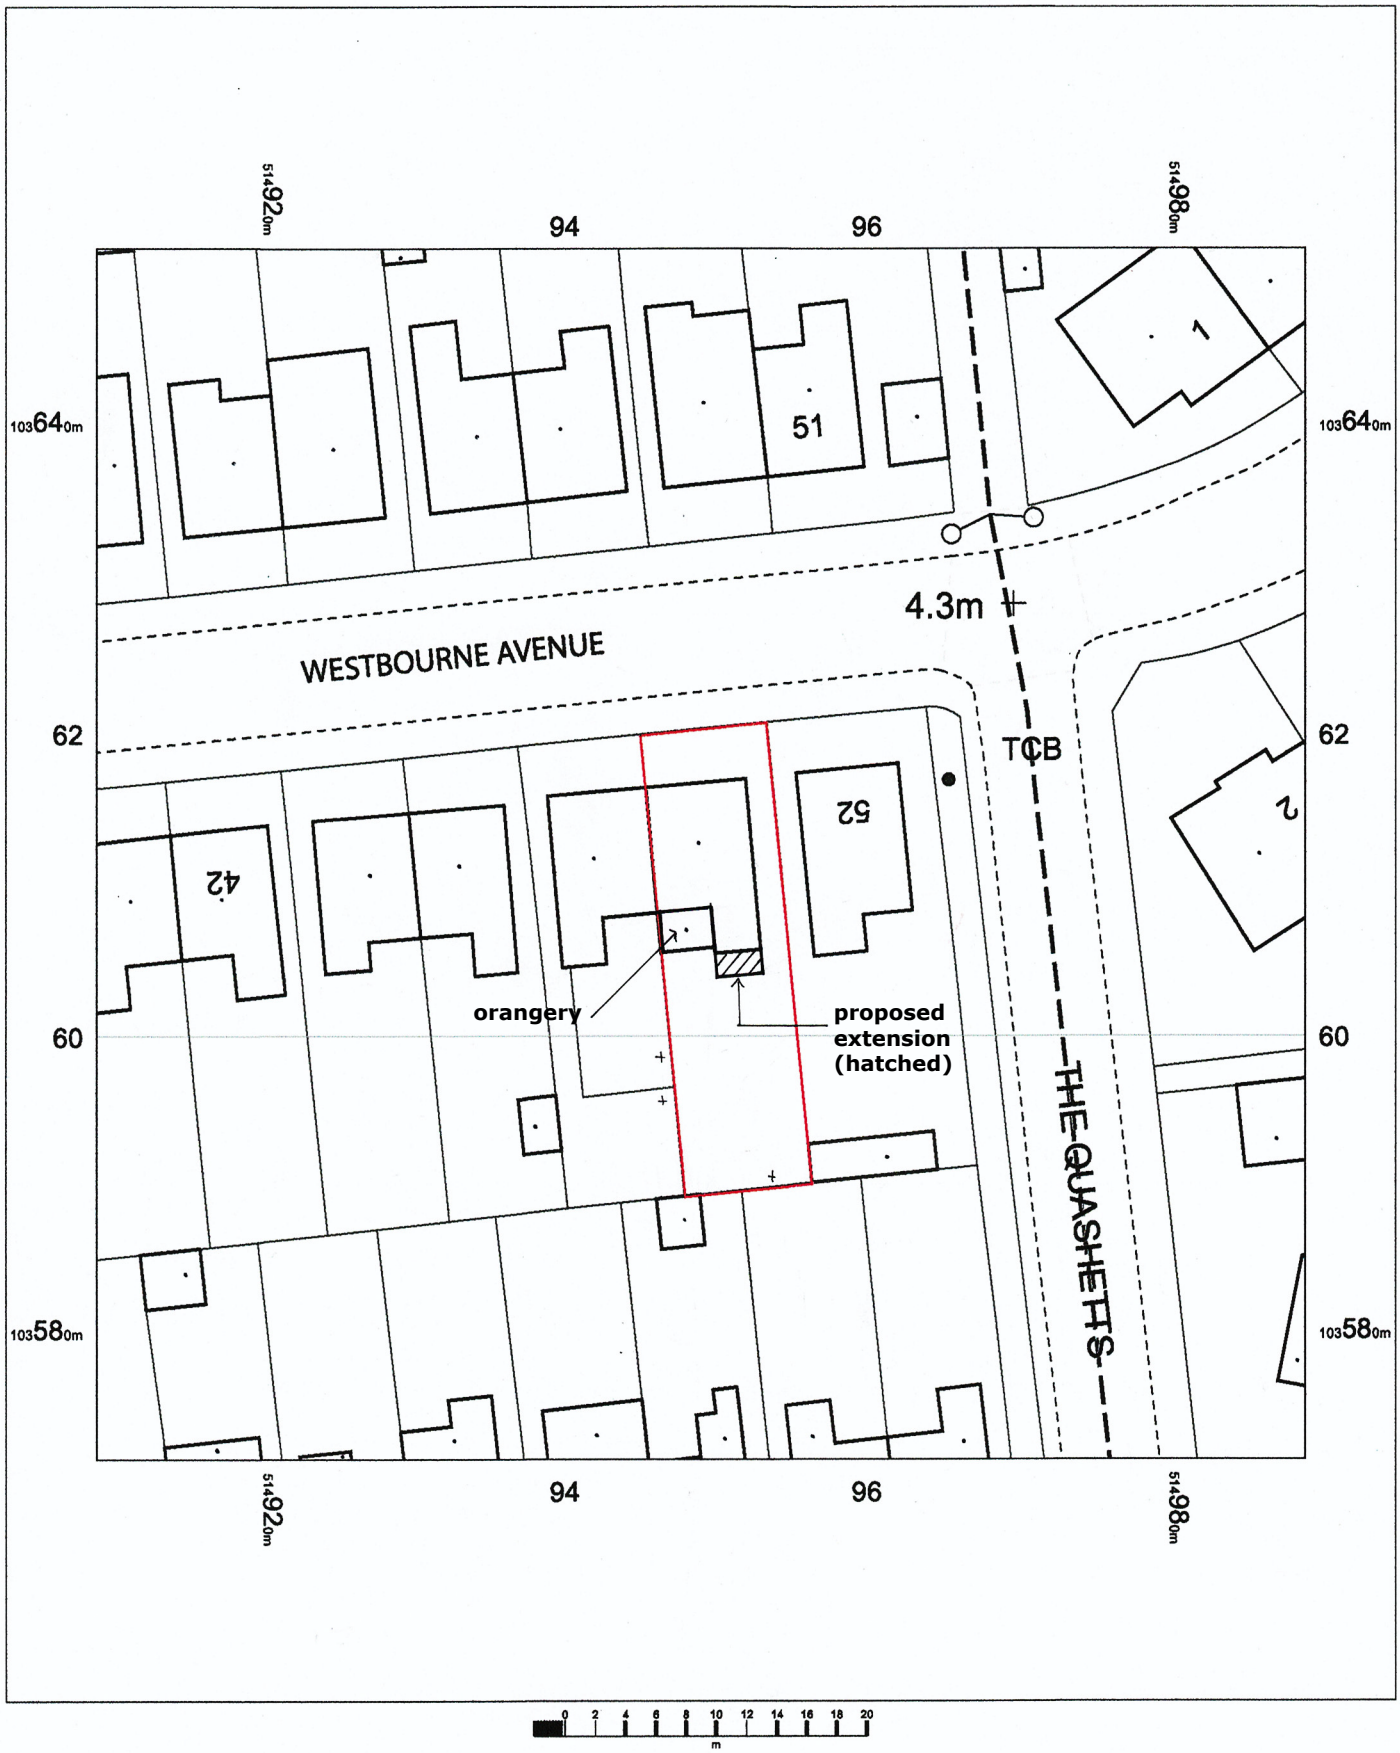

Tree schedule

T1 Bay laurel
T2 unknown
T3 magnolia

OS MasterMap 1250/2500/10000 scale
Wednesday, March 6, 2024, ID: CM-01153080
www.centremapslive.co.uk

1:500 scale print at A4, Centre: 514949 E, 103612 N

©Crown Copyright Ordnance Survey. Licence no. AC0000849896

N

Wayne Gander MCIAT
Chartered Architectural Technologist
98 Durrington Lane, Worthing,
West Sussex BN13 2RQ
M 07808 887896
E waynegander08@gmail.com

CIAT
CHARTERED PRACTICE