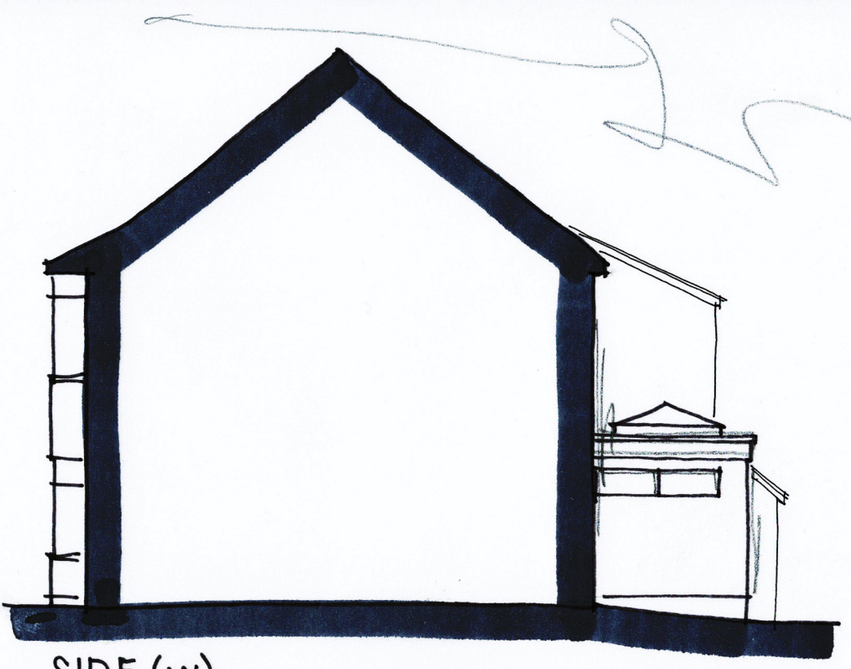

SIDE (w)



REAR (s)



SIDE (e) ELEVATION 1:100 @ A3

0 1 2 3 4 5m
metres

boundary wall

all drainage assumed as NOT accessible - tbc.

hopperhead/rwp/BTE

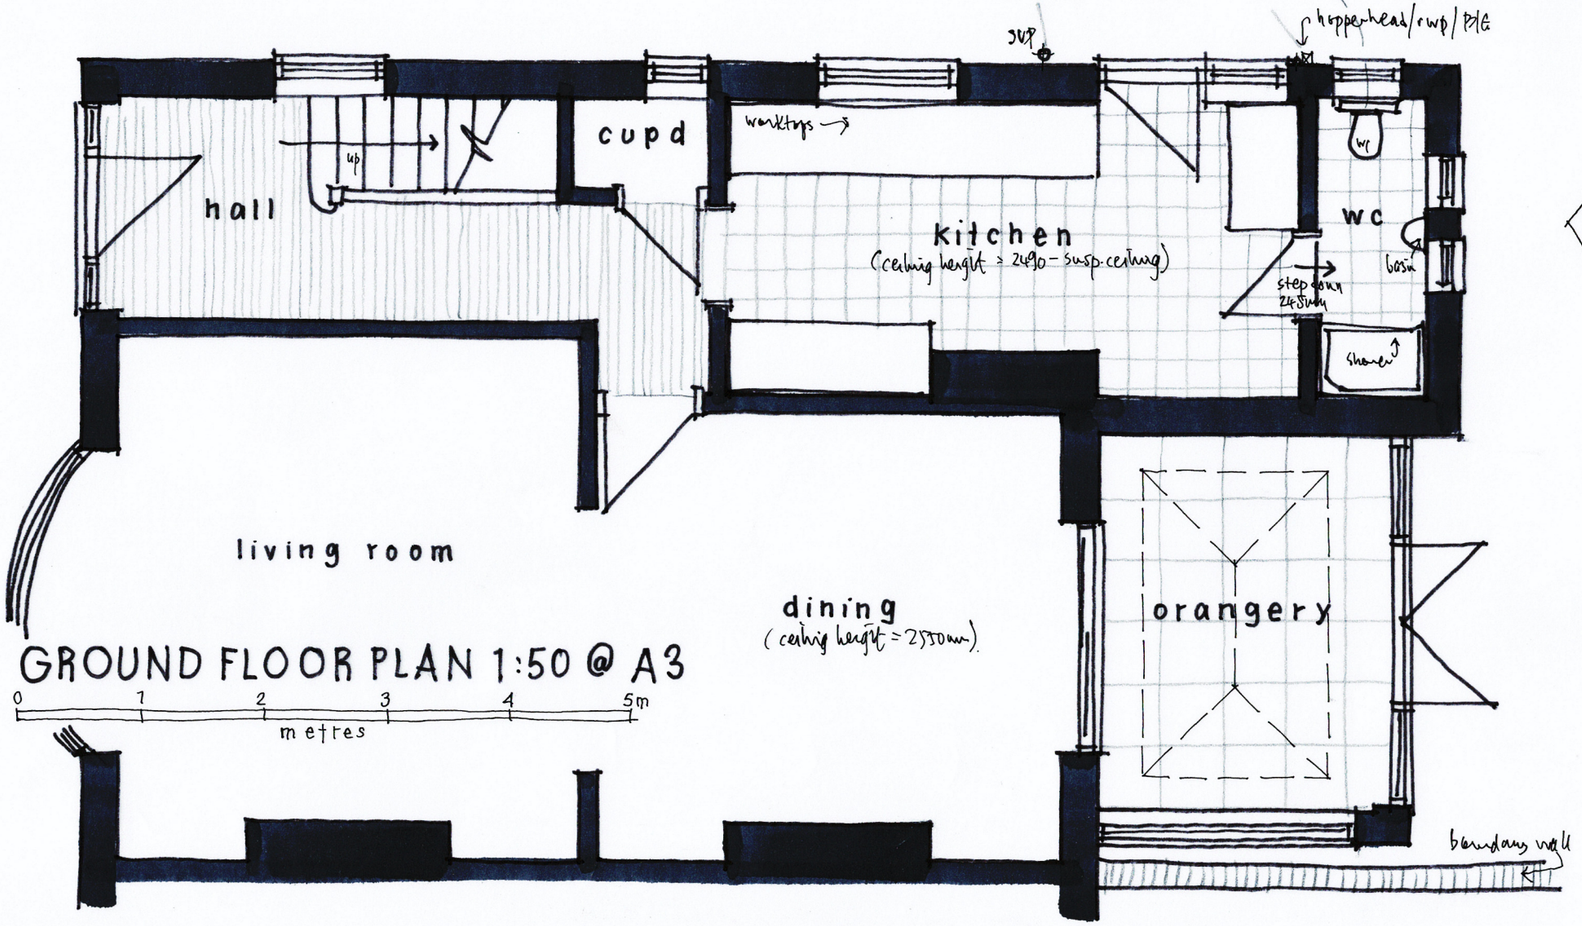

GROUND FLOOR PLAN 1:50 @ A3

0 1 2 3 4 5m
metres

N

Wayne Gander MCIAT
Architectural Technologist
98 Durrington Lane, Worthing
West Sussex BN13 2RQ
E : waynegander08@gmail.com

50 WESTBOURNE AVENUE, WORTHING

Existing details 01

Feb 2024