WAYNE GANDER MCIAT
Chartered Architectural Technologist
98 Durrington Lane
WORTHING
West Sussex
BN13 2RQ
M – 07808 887896
E – waynegander08@gmail.com



SIDE (w)

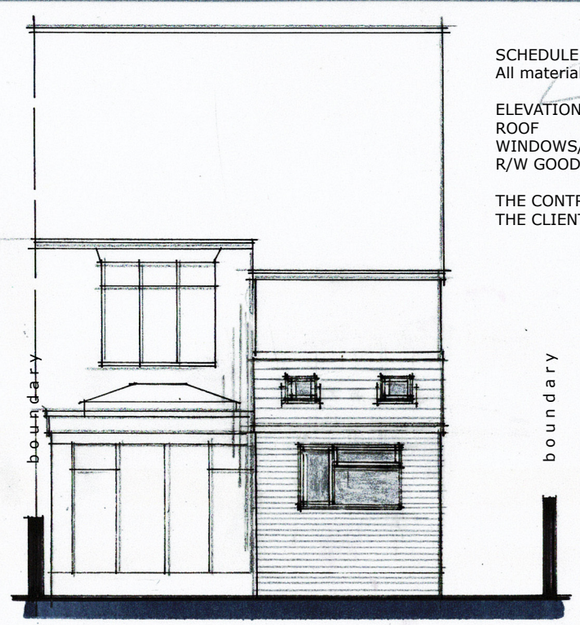

REAR (s)

SCHEDULE OF FINISHES
All materials to be of similar appearance to the existing property.

ELEVATIONS	: face brickwork to match existing
ROOF	: interlocking roof tile to match existing
WINDOWS/DOORS	: white PVCu and double glazed
R/W GOODS	: black half round guttering & downpipes

THE CONTRACTOR IS TO PROVIDE SAMPLES FOR APPROVAL BY THE CLIENT & THE LOCAL PLANNING AUTHORITY IF REQUIRED.

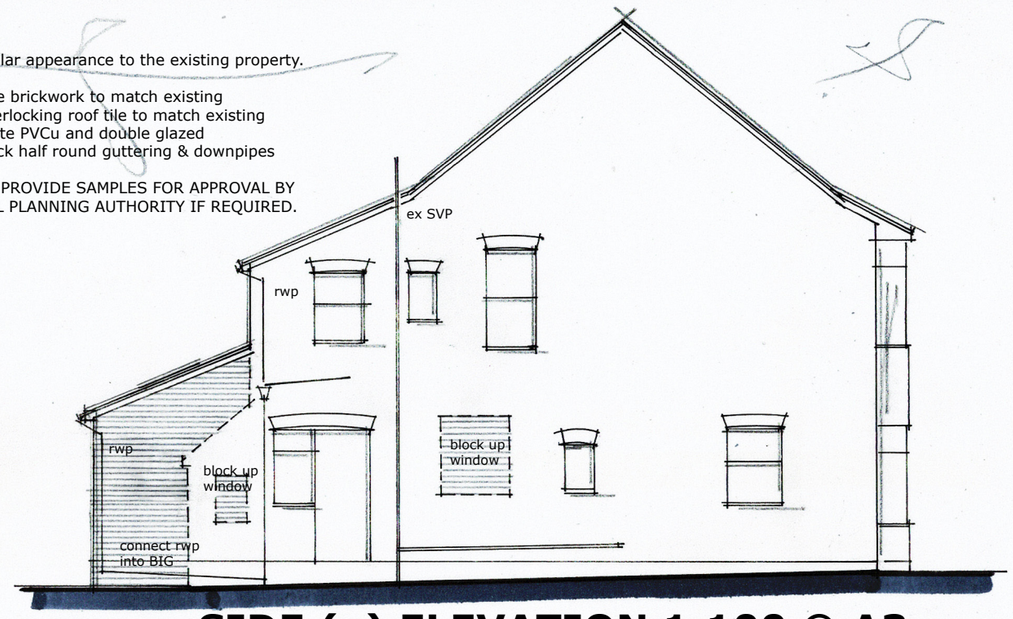

SIDE (e) ELEVATION 1:100 @ A3

0 5m
metres

line of existing boundary

north

assumed line of ex. foul drain - tbc

proposed extension 1575mm

new above ground waste pipes

SVP

ex. BIG

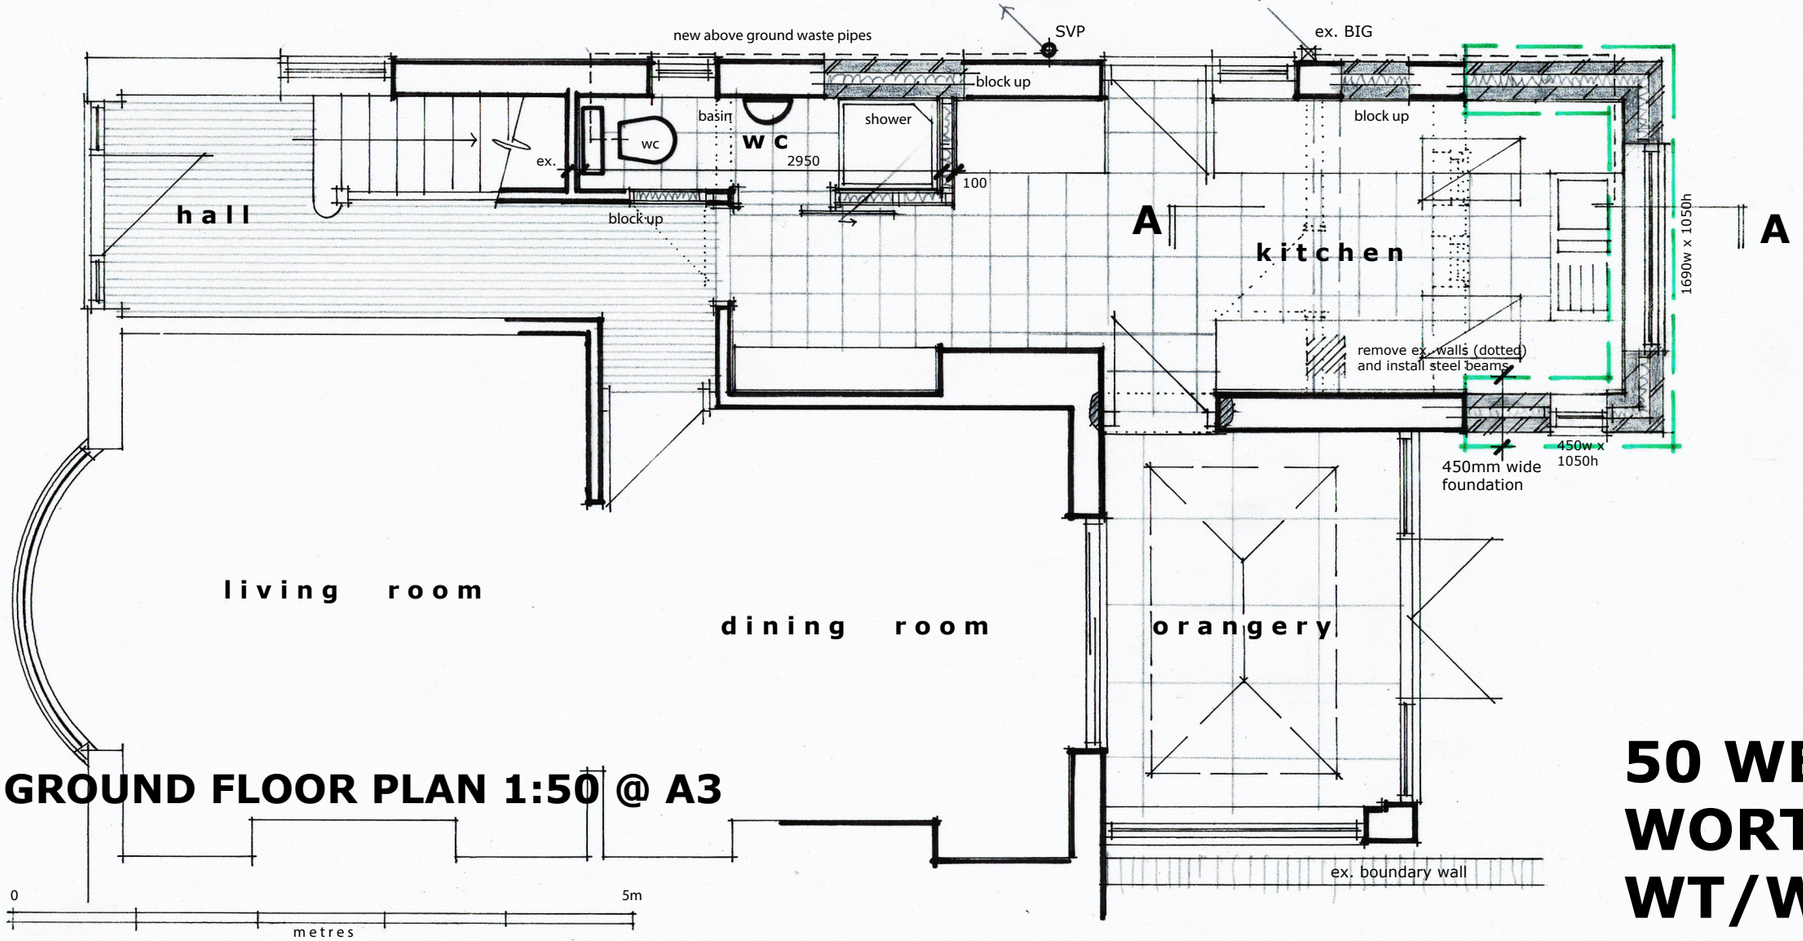

GROUND FLOOR PLAN 1:50 @ A3

0 5m
metres

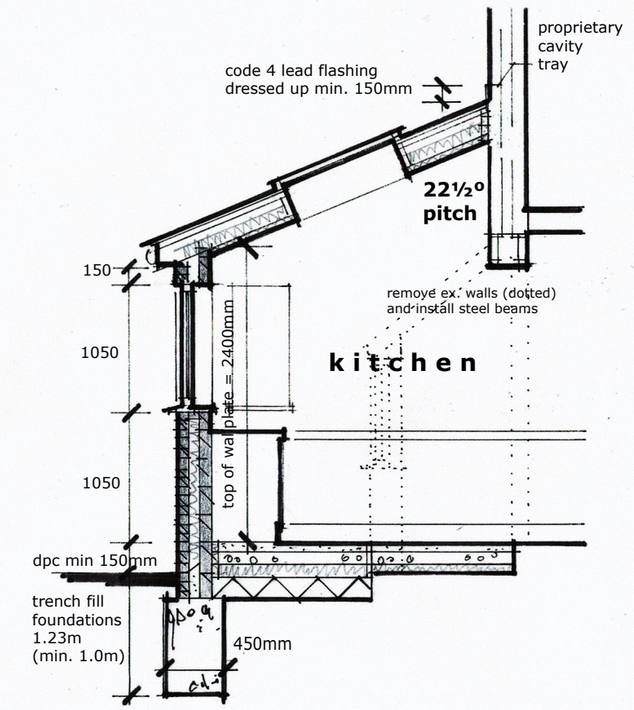

SECTION A-A 1:50

50 WESTBOURNE AVENUE, WORTHING
WT/WBA/02 Feb 2024