
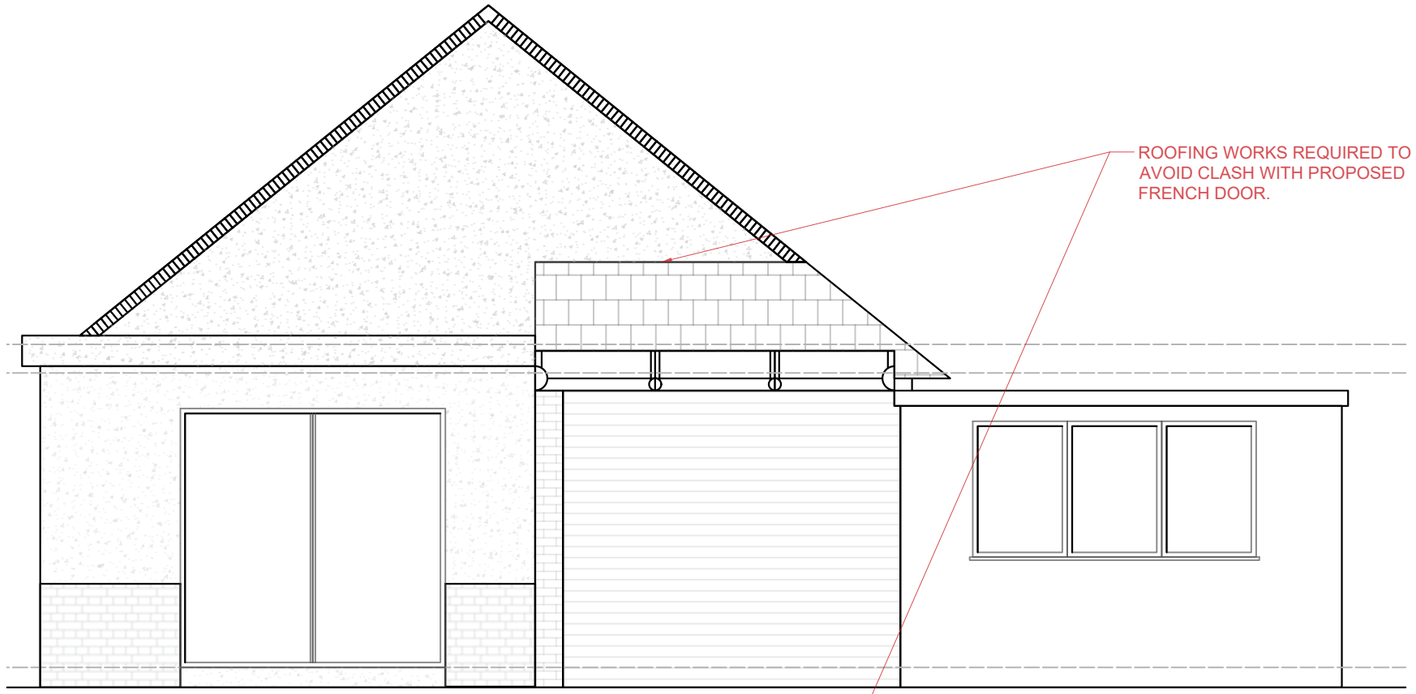


EXISTING REAR/WEST ELEVATION 1:50

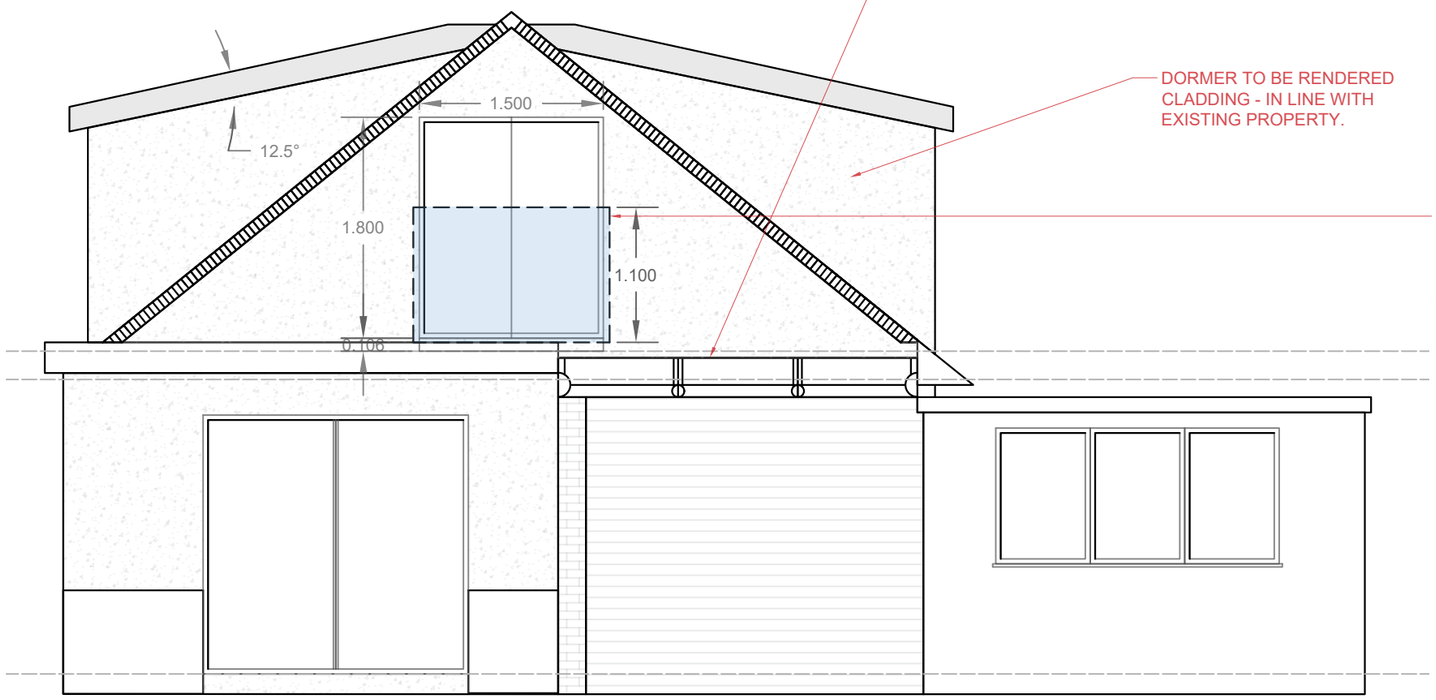

PROPOSED REAR/WEST ELEVATION 1:50

ROOFING WORKS REQUIRED TO AVOID CLASH WITH PROPOSED FRENCH DOOR.

DORMER TO BE RENDERED CLADDING - IN LINE WITH EXISTING PROPERTY.

PROPOSED FRENCH DOOR TO BE APPLIED TO REAR GABLE WALL.

FRENCH DOOR TO OPEN INTERNALLY.

BALUSTRADES TO BE APPLIED TO EXTERNAL LEAF OF EXTERNAL WALL FOR HEALTH AND SAFETY PURPOSES. BALUSTRADES TO BE NO LESS THAN 1100mm IN HEIGHT.

W

ecoTrus
Loft Structure Systems

Minton House, Leeds, West Yorkshire
LS5 3AS

CLIENT:	PROJECT/REV:	DRAWN BY:	DATE:	SCALE: 1:50 @ A3 1:100 @ A3
Hugh Russell	ET445 - Twin Dormer System	Connor Avery	24/05/2024	

1. Measurements only to be used for EcoTrus loft installation. To be used as guidance for install.
2. Sketch pack may have un-surveyed measurements.
3. TBC Will need measurements taken to confirm height.
4. Missing dimensions ring EcoTrus design office.