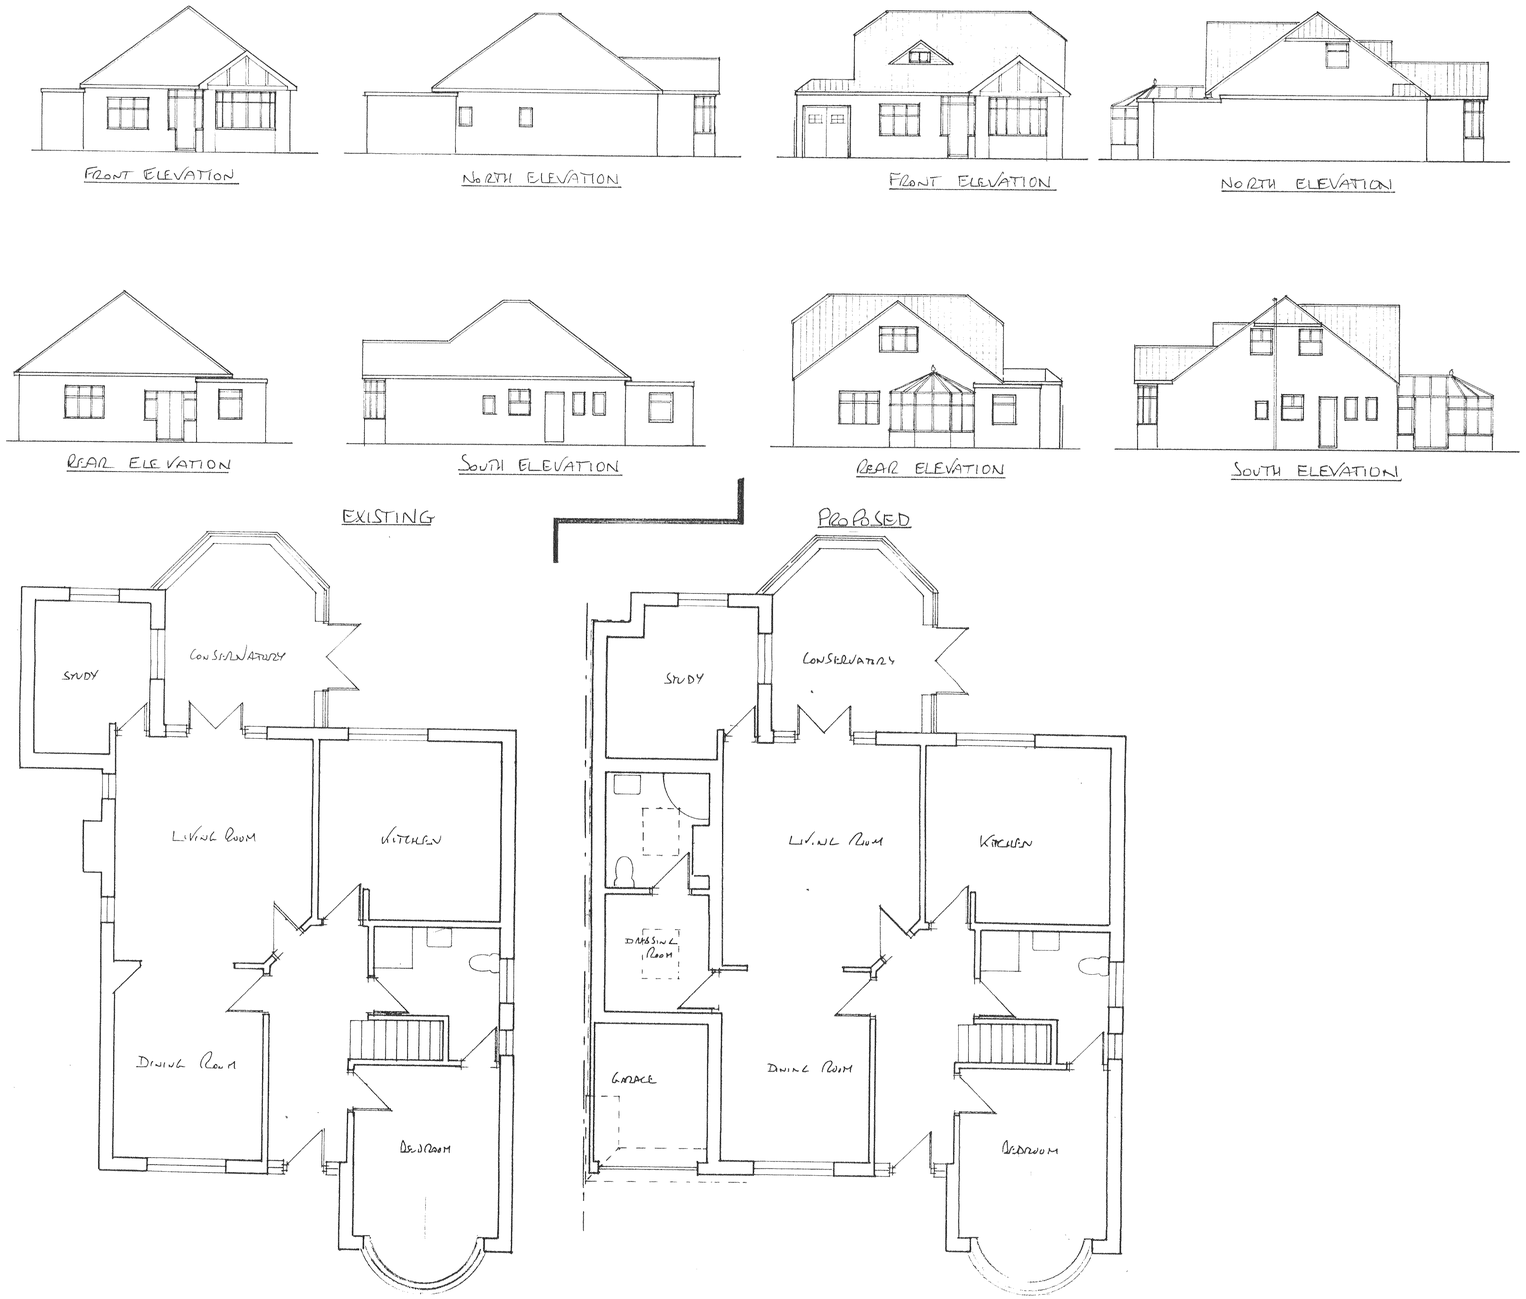

PLAN No. 0 2 AUG 2008

Stephen Bromley Associates Limited
Chartered Building Surveyors
5 West Street, Shoreham-by-Sea, West Sussex BN43 5WF.
Tel: Shoreham-by-Sea (01273) 453230. Fax: (01273) 453696

PROPOSED SINGLE STORY EXTENSION
at
16 THE DRIVE SHOREHAM BY SEA

Scale 1-50 1-100
Dwn Nov 2007
Dwg No 8743/1B