

DO NOT SCALE FROM THIS DRAWING




North

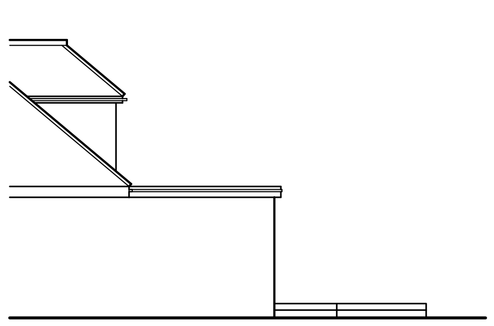

West

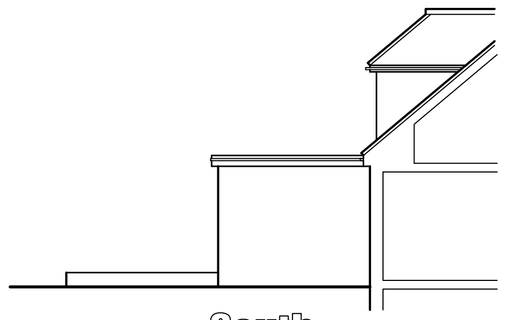


South

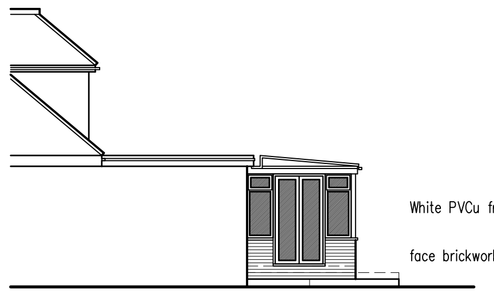

North




West

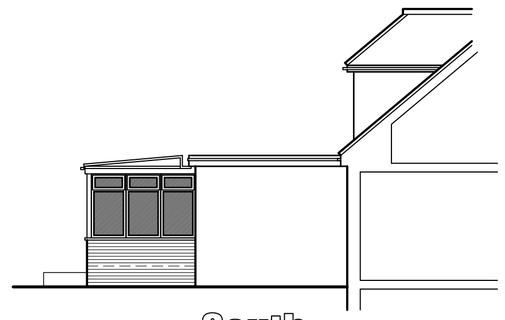


South


Existing Elevations

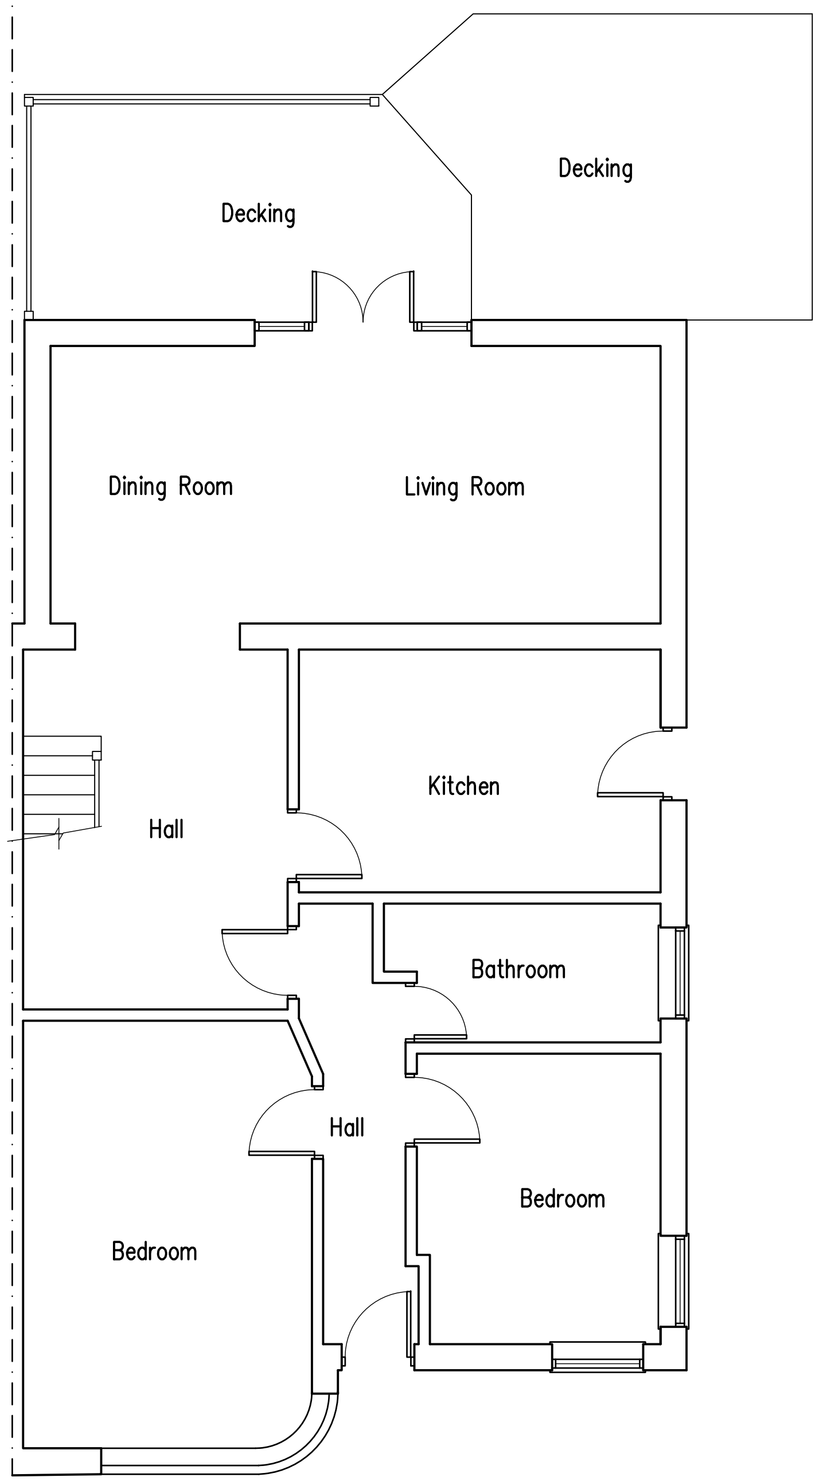


Existing Ground Floor

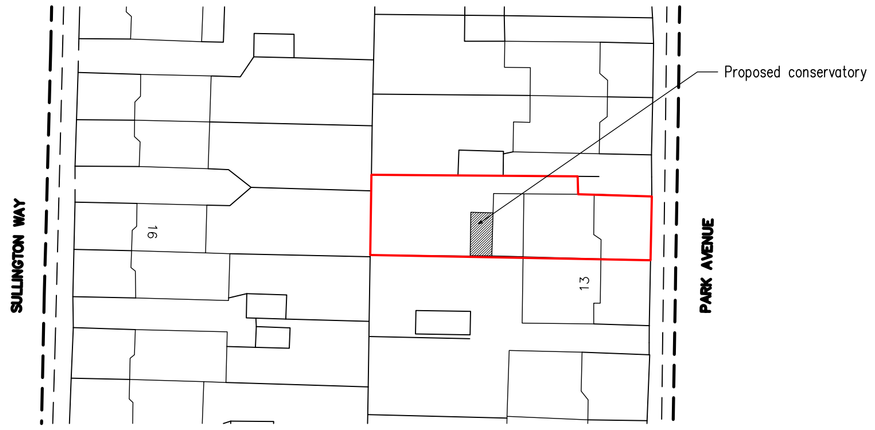


Block Plan 1:500

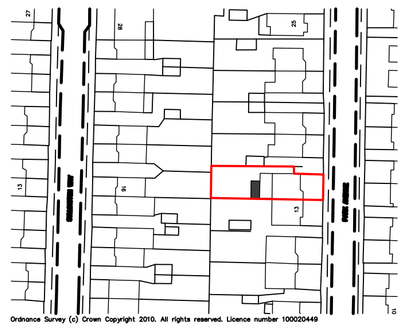

Location Plan 1:1250

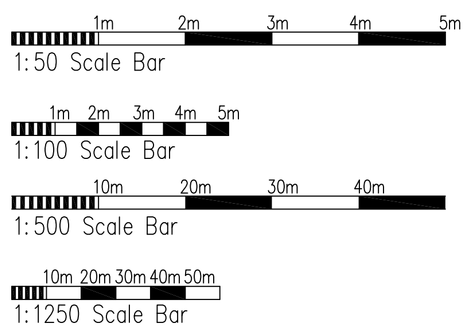

Proposed Elevations

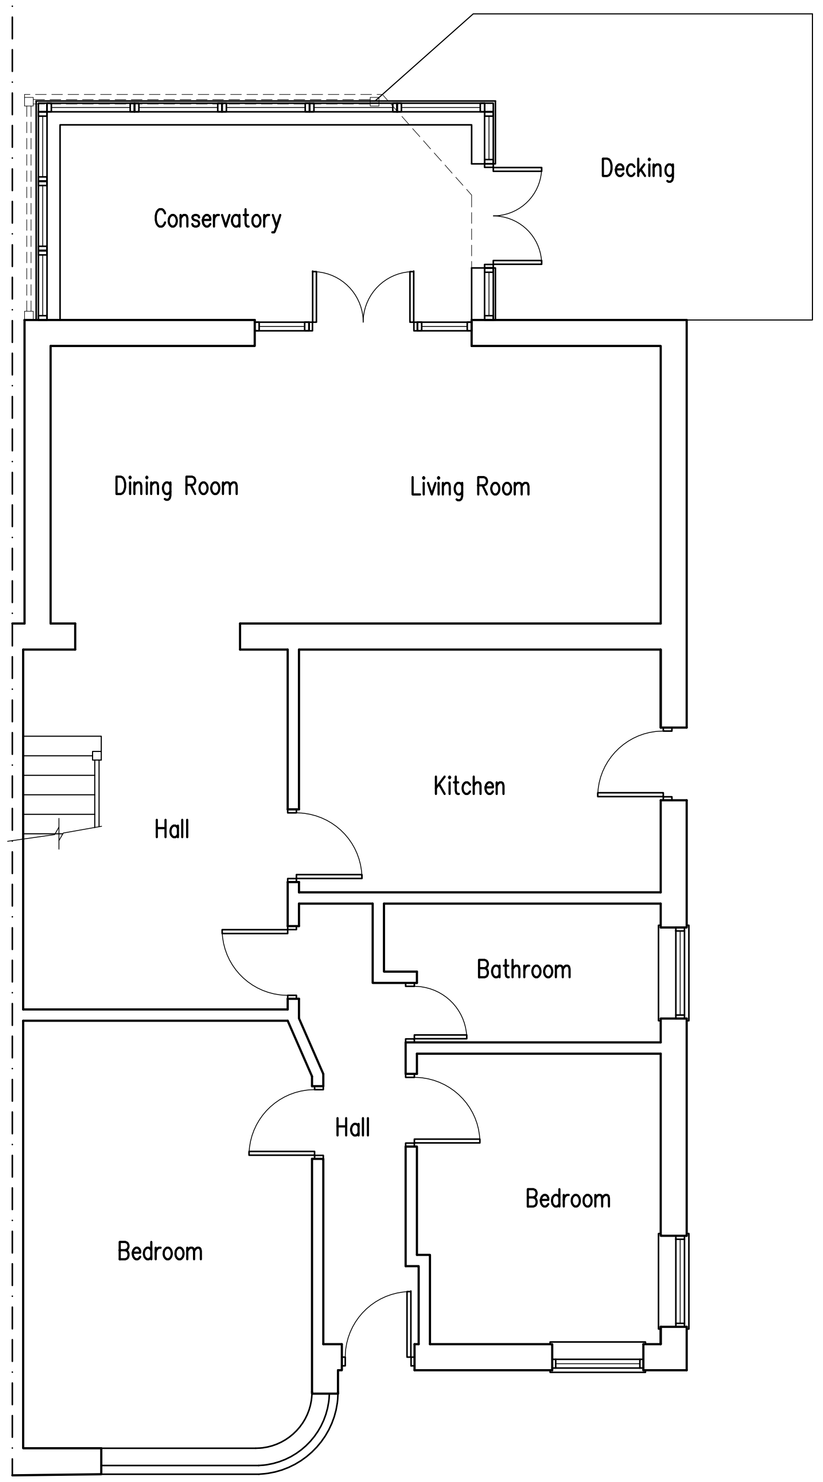

Proposed Ground Floor

Proposed Conservatory At: 15 park Avenue, Shoreham-by-Sea, West Sussex

RJA Planning & Building Consultants Ltd.
16 Greenacres
Shoreham-By-Sea
West Sussex
BN43 5WY

t/f: 01273 467297 mob: 07971 375739
e: rex.adams@ntlworld.com

PROJECT: 15 Park Avenue, Shoreham-by-Sea, West Sussex
DRAWING TITLE: Existing and Proposed Floor Plans & Elevations
CLIENT: Mr. & Mrs. Bower
DWG NO: ****-01
REVISION:
SCALE: 1:50, 1:100 @ A1
DATE: 03.08.10
DRAWN: rex