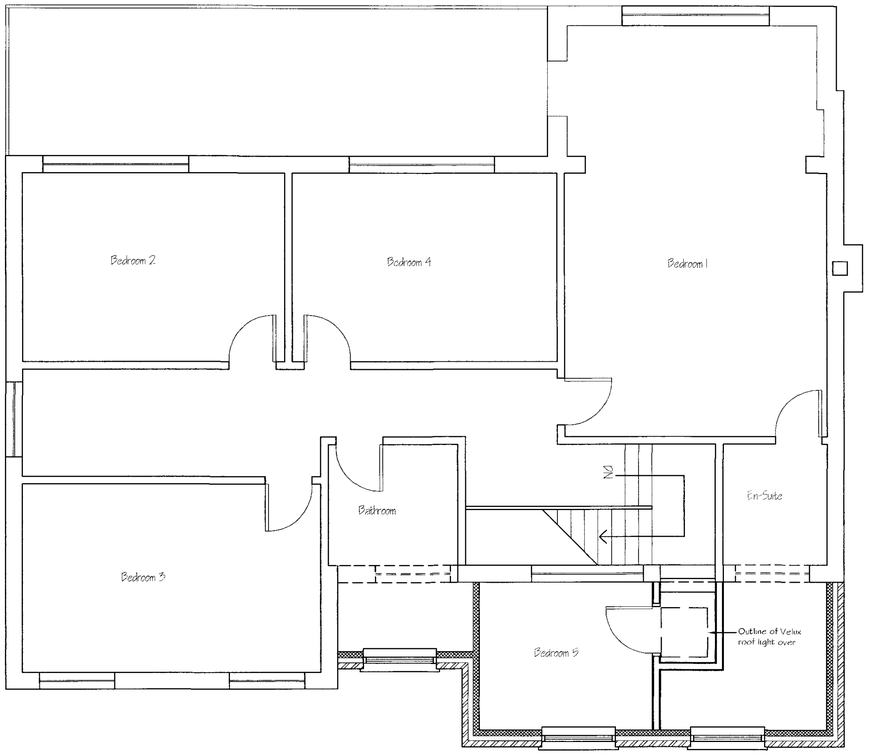

Proposed First Floor Plan

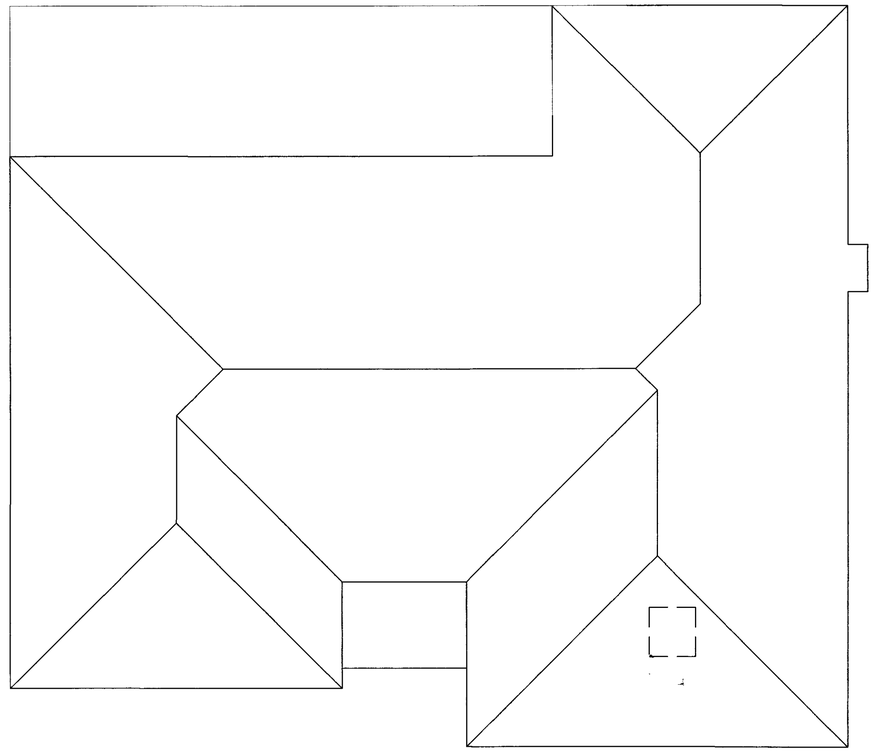

Proposed Roof Plan

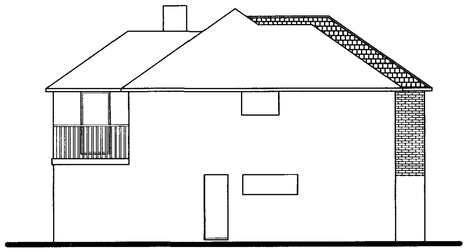

Proposed Side Elevation

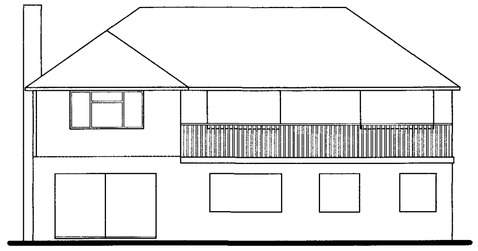

Existing Rear Elevation

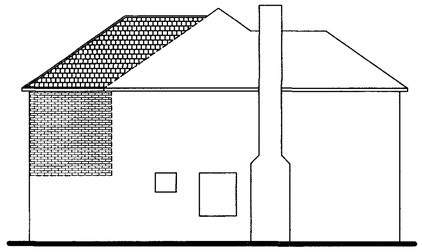

Proposed Side Elevation

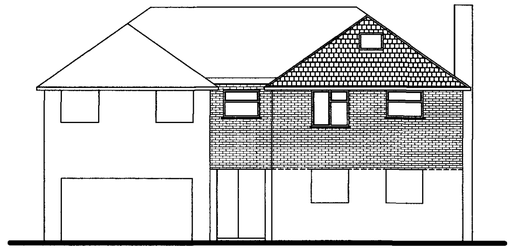

Proposed Front Elevation

Tony Rogers
Building Consultants
Address: 40 Dawn Crescent, Upper Beeding
West Sussex, BN44 3WH
Telephone: 01903 815225 Fax: 01903 815225

Rev.	Date:	Revision Description:
A	April 2011	Fenestration altered

Client: MR & MRS TRUSLER

Address: 37 Longlands
Worthing
West Sussex

Project: Proposed First Floor
Front Extension

Scale: 1:50 1:100

Date: Feb 2011

Drawing No: 11/39/03