
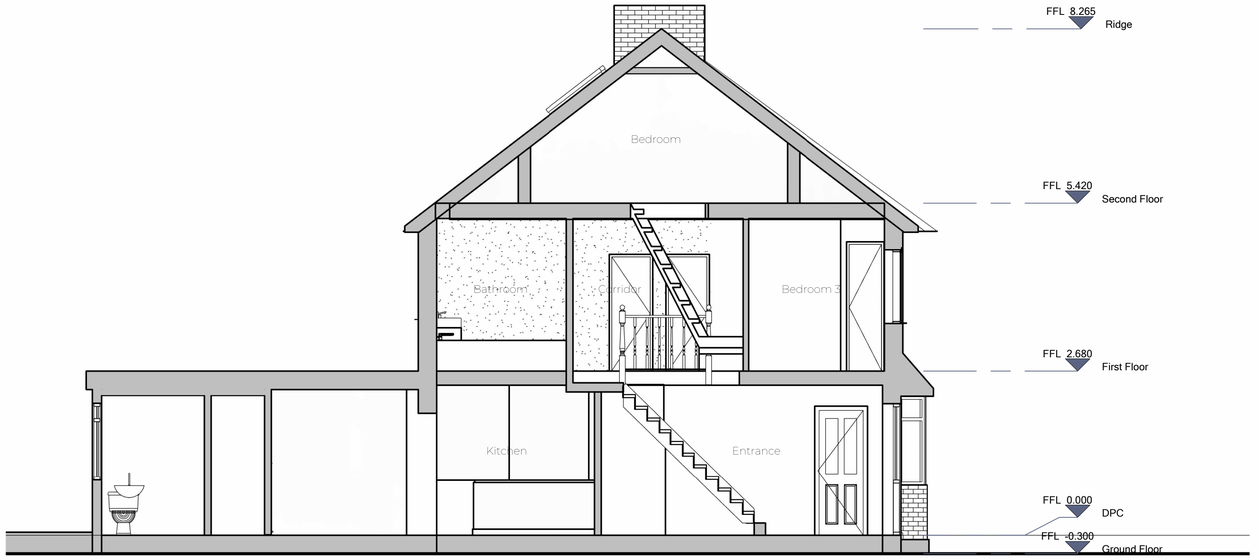


Section A-A

1 : 50

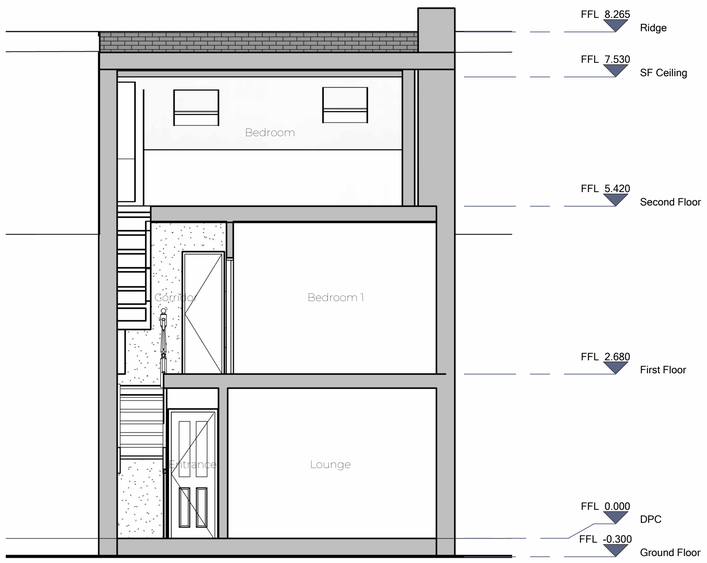

Section B-B


1 : 50

Notes:

1. THE COPYRIGHT OF THIS DRAWING IS VESTED IN ARCHEVOLVE AND IT MAY NOT BE REPRODUCED IN WHOLE OR PART OR USED FOR THE MANUFACTURE OF ANY ARTICLE WITHOUT THE EXPRESS PERMISSION OF THE COPYRIGHT HOLDERS.

2. WORK TO FIGURED DIMENSIONS ONLY.

3. THIS DRAWING IS TO BE READ IN CONJUNCTION WITH ALL RELEVANT ARCHITECT'S, SERVICE ENGINEER'S AND ARCHEVOLVE AND SPECIFICATIONS.

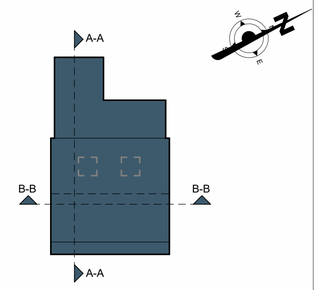

Revision Number	Revision Description	Issued by	Revision Date

DATE: 02/01/24

STATUS: PLANNING ISSUE

SHEET SIZE: A1

SCALE: 1 : 50

DRAWN: AP

CHECKED:

CLIENT:

Mr P Ellis

SITE ADDRESS:

28 Wembley Avenue
Lancing
BN15 9JZ

DRAWING: Single Storey Rear & Loft Extension

TITLE: Sections

PROJECT NO: WEMBLEYAVE

DRAWING NO: ARC/103/25/03

REVISION:

ARCHEVOLVE
// design @archevolve.co.uk
// www. archevolve.co.uk
// 07830 325566
CIAT CHARTERED PRACTICE

0m 1m 2m 3m 4m 5m

VISUAL SCALE 1:50 @ A1