
Notes:

1. THE COPYRIGHT OF THIS DRAWING IS VESTED IN ARCHEVOLVE AND IT MAY NOT BE REPRODUCED IN WHOLE OR PART OR USED FOR THE MANUFACTURE OF ANY ARTICLE WITHOUT THE EXPRESS PERMISSION OF THE COPYRIGHT HOLDERS.


2. WORK TO FIGURED DIMENSIONS ONLY.

3. THIS DRAWING IS TO BE READ IN CONJUNCTION WITH ALL RELEVANT ARCHITECT'S, SERVICE ENGINEER'S AND ARCHEVOLVE AND SPECIFICATIONS.

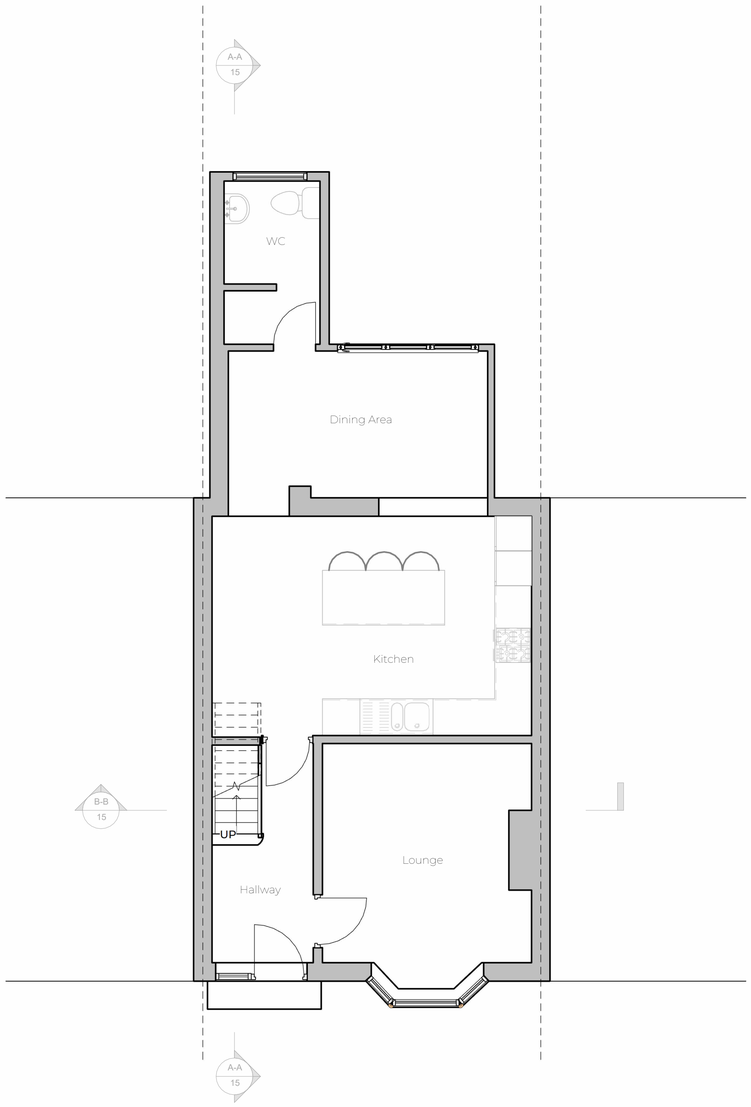


Proposed Ground Floor Plan

1 : 50

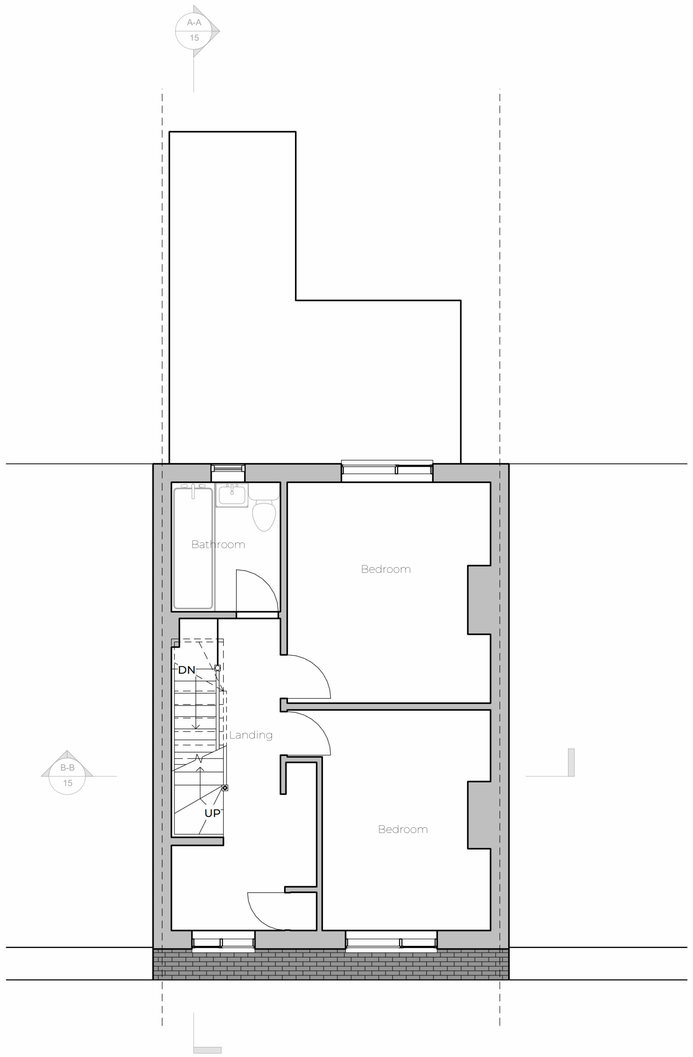

Proposed First Floor Plan

1 : 50

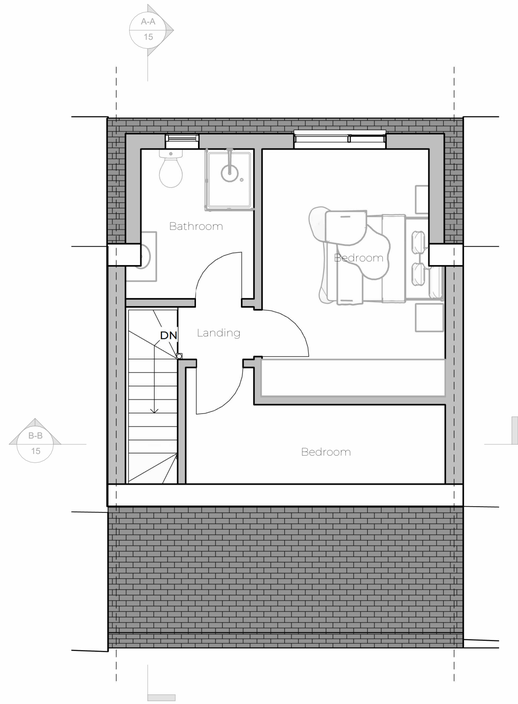

Proposed Second Floor

1 : 50

Revision Number	Revision Description	Issued by	Revision Date

DATE: 23/01/25

STATUS: PLANNING ISSUE

SHEET SIZE: A1

SCALE: 1 : 50

DRAWN: AP

CHECKED:

CLIENT:

Mr P Ellis
28 Wembley Avenue
Lancing
BN15 9JZ

SITE ADDRESS:


DRAWING: Loft Conversion

TITLE: Proposed Floor Plans

PROJECT NO: WEMBLEYAVE

DRAWING NO: ARC/103/ 25/13

REVISION:

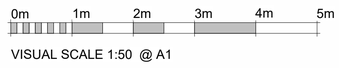

VISUAL SCALE 1:50 @ A1

ARCHEVOLVE
// design @archevolve.co.uk
// www. archevolve.co.uk
// 07830 325566
CIAT CHARTERED PRACTICE