
Notes:


1. THE COPYRIGHT OF THIS DRAWING IS VESTED IN ARCHEVOLVE AND IT MAY NOT BE REPRODUCED IN WHOLE OR PART OR USED FOR THE MANUFACTURE OF ANY ARTICLE WITHOUT THE EXPRESS PERMISSION OF THE COPYRIGHT HOLDERS.

2. WORK TO FIGURED DIMENSIONS ONLY.


3. THIS DRAWING IS TO BE READ IN CONJUNCTION WITH ALL RELEVANT ARCHITECT'S, SERVICE ENGINEER'S AND ARCHEVOLVE AND SPECIFICATIONS.

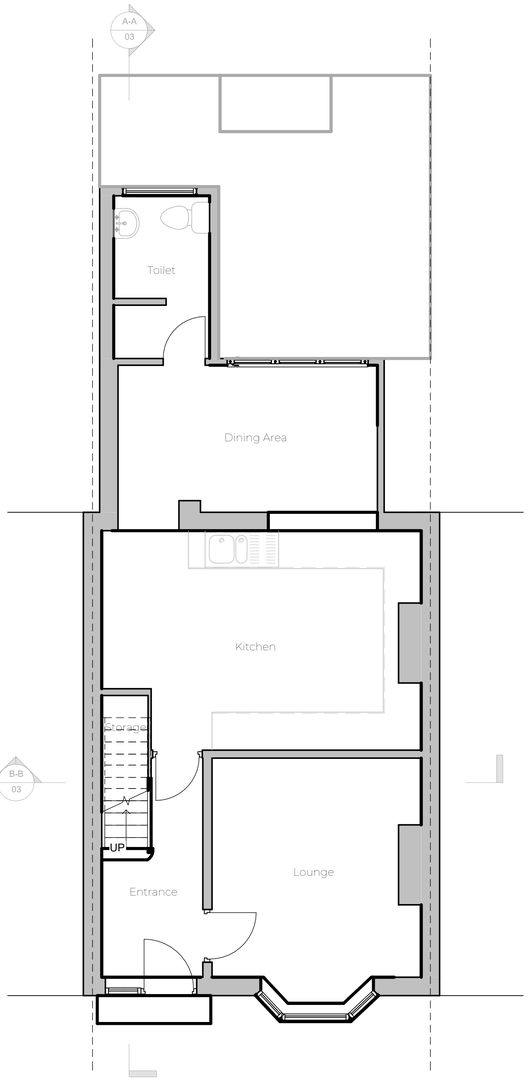

Ground Floor Plan
1 : 50

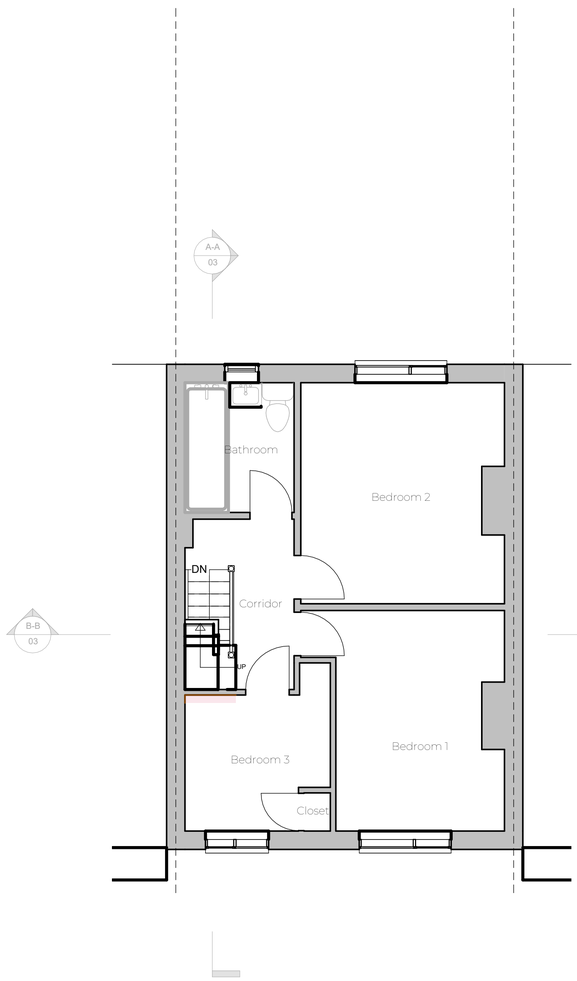

First Floor Plan
1 : 50

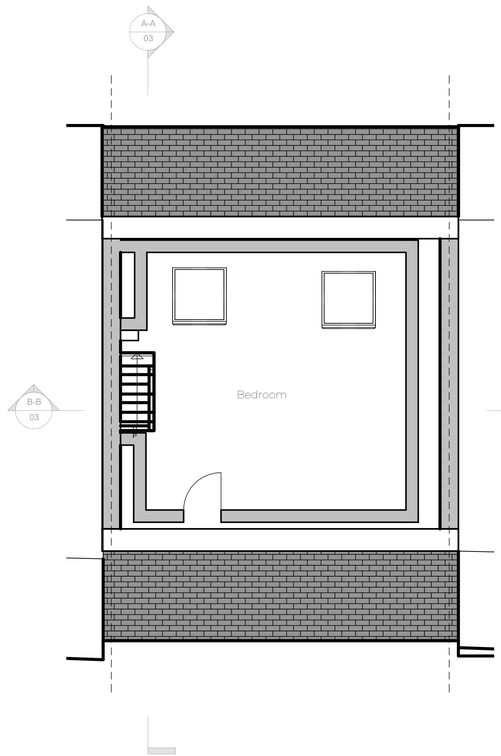

Second Floor
1 : 50

Revision Number	Revision Description	Issued by	Revision Date

DATE: 18/01/25
STATUS: PLANNING ISSUE
SHEET SIZE: A1

SCALE: 1 : 50
DRAWN: AP
CHECKED:

CLIENT:
Mr P Ellis
28 Wembley Avenue
Lancing
BN15 9JZ

SITE ADDRESS:

DRAWING: Single Storey Rear Extension
TITLE: Floor Plans
REVISION:
DRAWING NO: ARC/103/ 25/01
PROJECT NO: WEMBLEYAVE

0m 1m 2m 3m 4m 5m
VISUAL SCALE 1:50 @ A1

ARCHEVOLVE
// design @archevolve.co.uk
// www. archevolve.co.uk
// 07830 325566
CIAT CHARTERED PRACTICE