
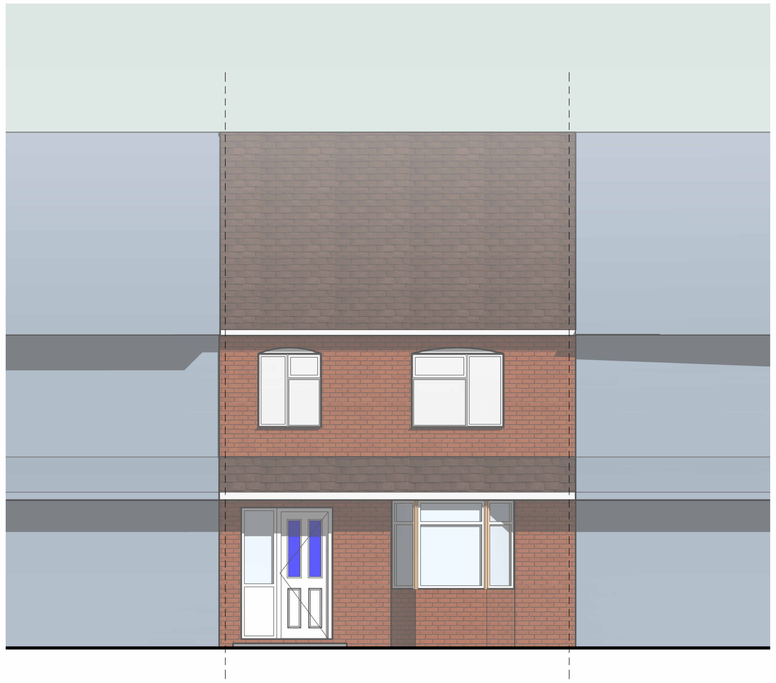



Proposed East Front Elevation

1 : 50

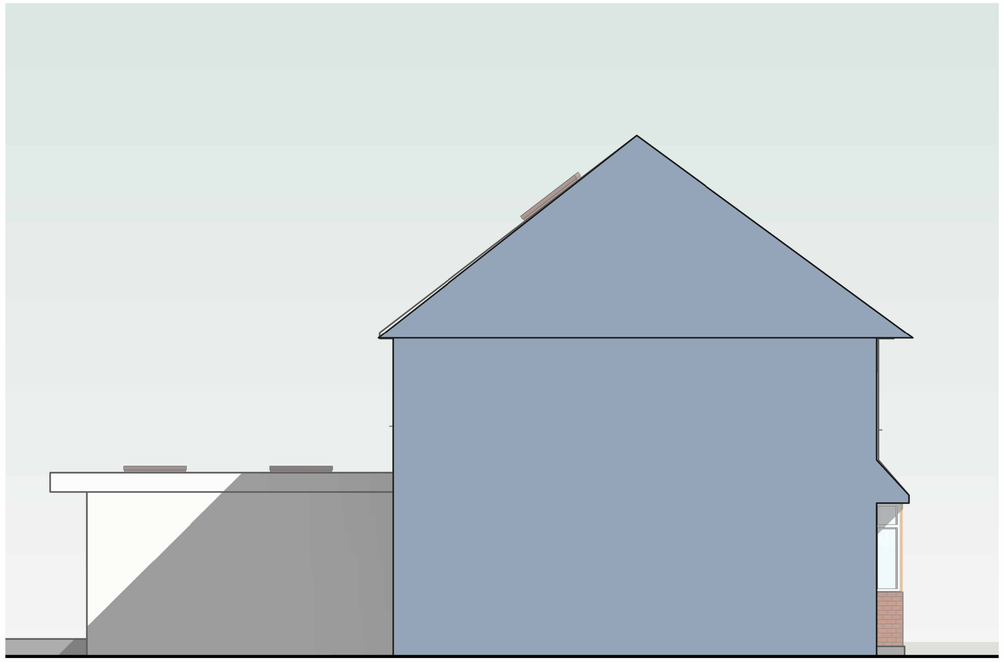


Proposed South Side Elevation

1 : 50

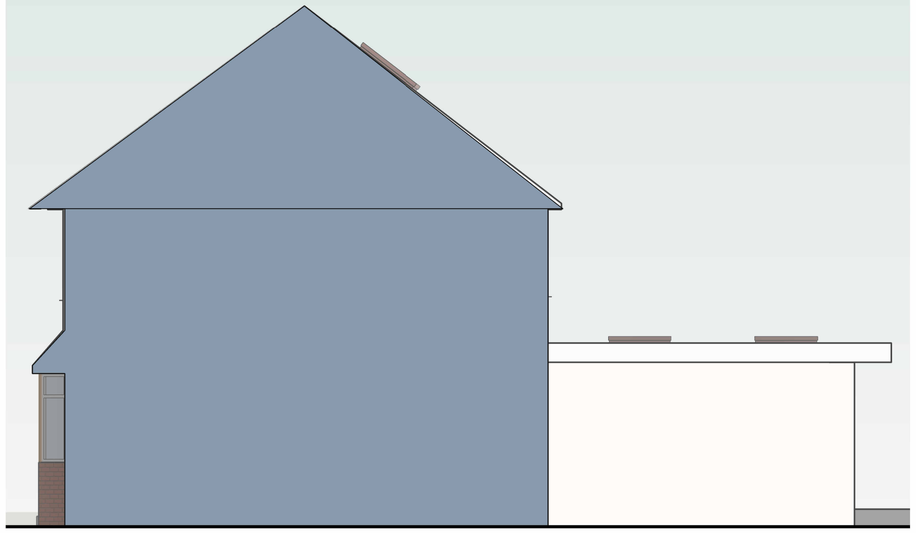

Proposed North Side Elevation

1 : 50

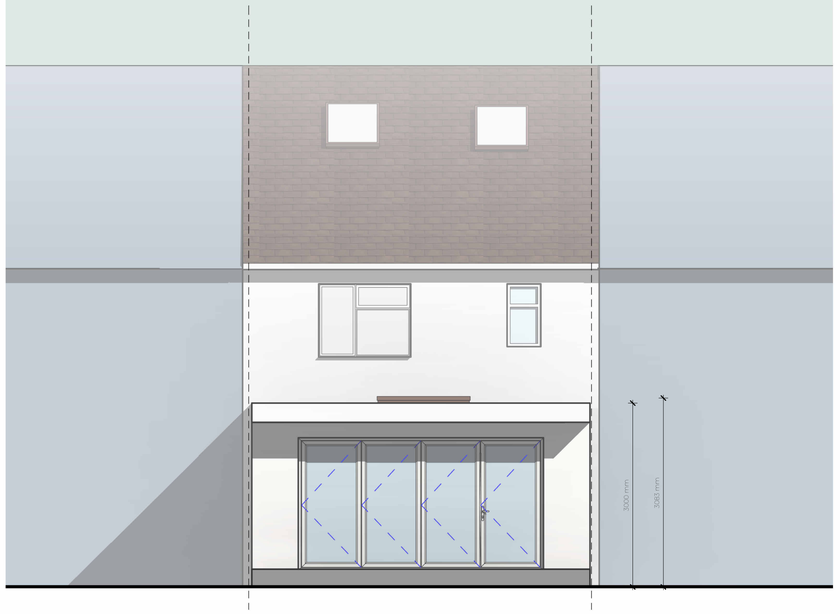

Proposed West Rear Elevation

1 : 50

0m 1m 2m 3m 4m 5m


VISUAL SCALE 1:50 @ A1

Notes:

1. THE COPYRIGHT OF THIS DRAWING IS VESTED IN ARCHEVOLVE AND IT MAY NOT BE REPRODUCED IN WHOLE OR PART OR USED FOR THE MANUFACTURE OF ANY ARTICLE WITHOUT THE EXPRESS PERMISSION OF THE COPYRIGHT HOLDERS.

2. WORK TO FIGURED DIMENSIONS ONLY.

3. THIS DRAWING IS TO BE READ IN CONJUNCTION WITH ALL RELEVANT ARCHITECT'S, SERVICE ENGINEER'S AND ARCHEVOLVE AND SPECIFICATIONS.

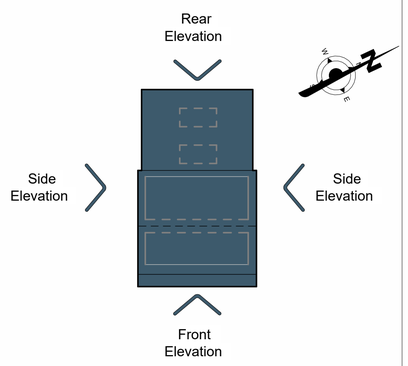

Revision Number	Revision Description	Issued by	Revision Date
A	Eaves Height Adjusted		04/02/25

DATE: 23/01/25

STATUS: PLANNING ISSUE

SHEET SIZE: A1

SCALE: 1 : 50

DRAWN: AP

CHECKED:

CLIENT:

Mr P Ellis

SITE ADDRESS:

28 Wembley Avenue
Lancing
BN15 9JZ

REVISION

DRAWING NO: ARC/103/ 25/18

PROJECT NO: WEMBLEYAVE

DRAWING: Sngle Storey Rear Extension

TITLE: Proposed Elevations

ARCHEVOLVE
// design @archevolve.co.uk
// www. archevolve.co.uk
// 07830 325566
CIAT CHARTERED PRACTICE