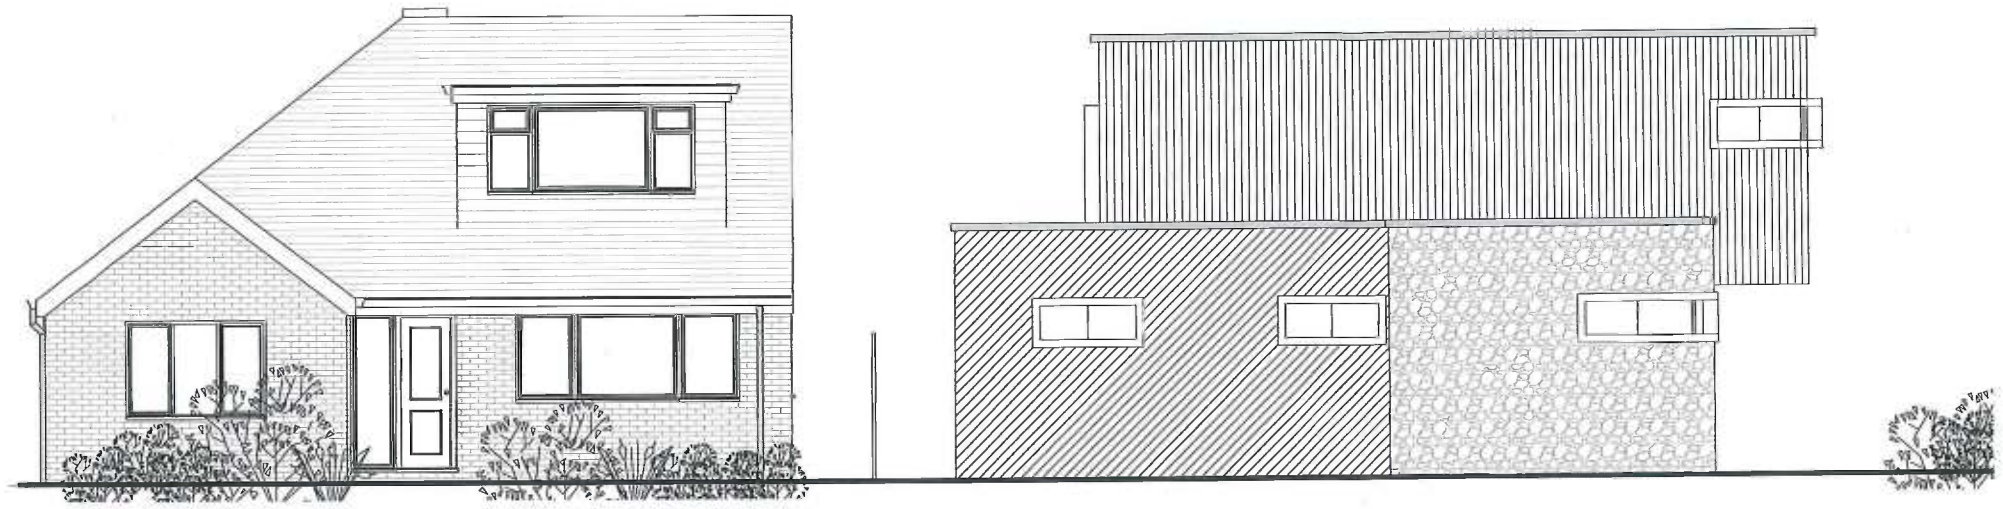

Street Scene - North Elevation

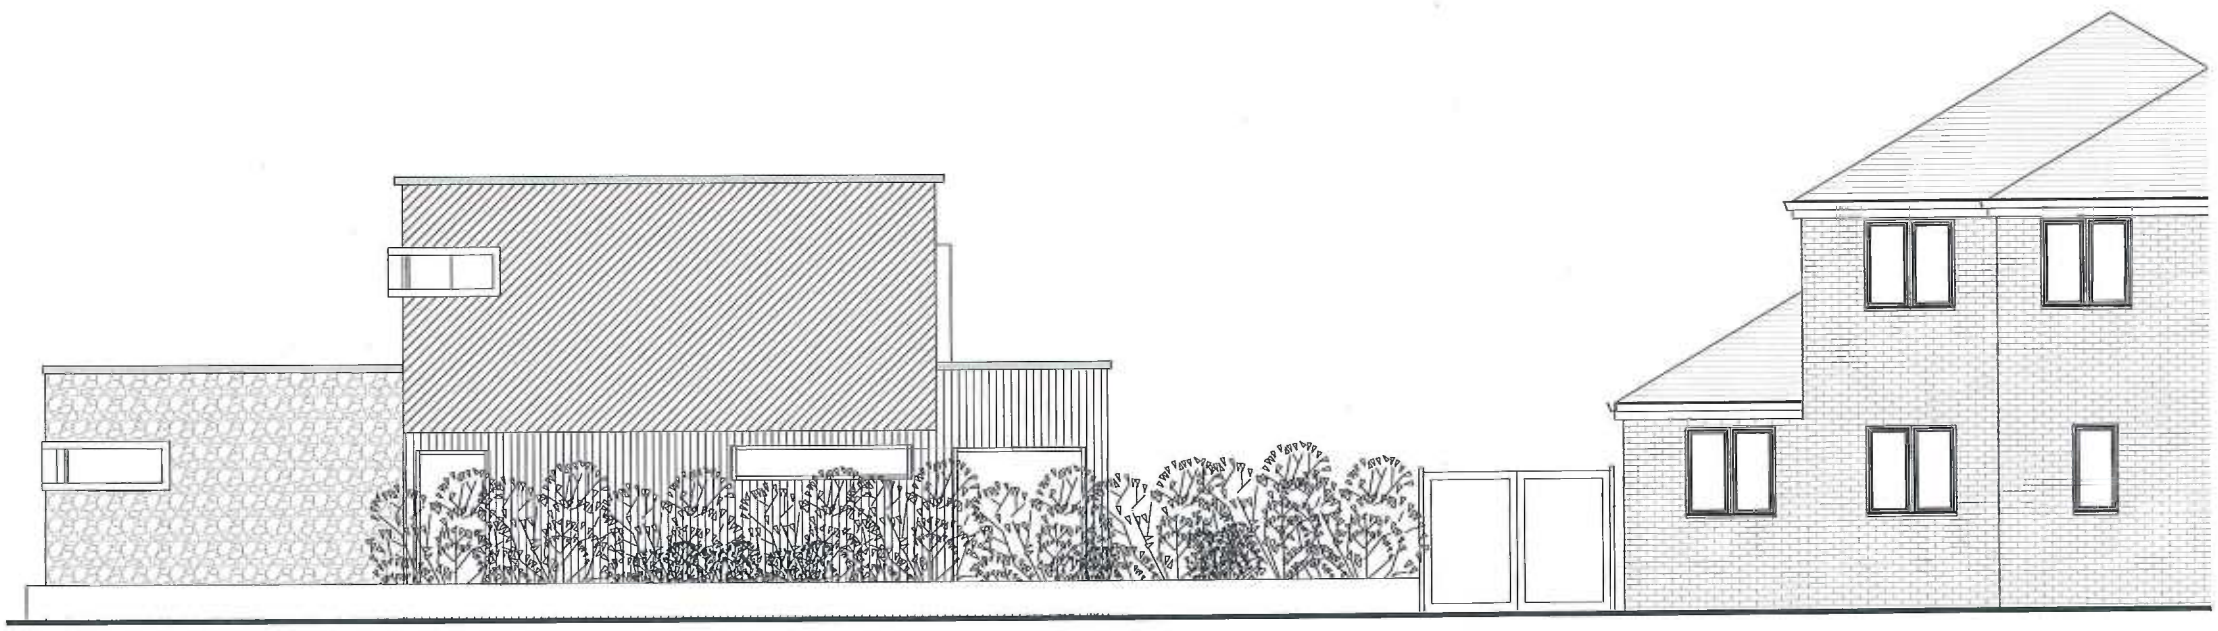

Street Scene - West Elevation

ADDITIONAL
ADUR & WORTHING PLANNING SERVICES
PLAN AWDM/ 0086/19
DATE VALID 13 MAR 2019

Revisions

1 0 1 2 3 4 5
SCALE 100 m
1:

Drawing Number 2018/173	Sheet
Size A3	Scale 1:100

Project

Proposed details
November 2018

Job Title

15 The Marlinspike
Shoreham By Sea
West Sussex
BN43 5RD

Do Not scale from this drawing except for planning as photocopies will be subject to distortion
Drawings to be read in conjunction with all other Designers and structural engineers contract drawings and specifications: Any discrepancies must be brought to the attention of the Designer immediatialy
The contractor must verify all dimensions by site measurement before ordering materials or manufacturing components
Substitute materials and products to those named will be acceptable if proven to be of equal or higher performance and not in conflict with other elements

M.J.Humphrey Ltd

RICS cabe chartered association of building engineers

Mel Humphrey MRICS, MBEng
39 Northease Drive
Hove
East Sussex
BN3 8PQ

Mel@mjhumphrey.co.uk
07701055182

Adam Humphrey
9 Racton Road
Emsworth
Hampshire
PO10 7SY

Adam@mjhumphrey.co.uk
07812419142