

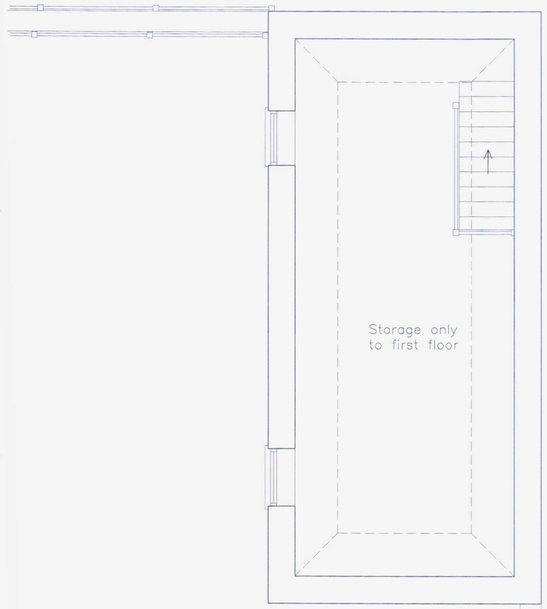


First Floor Plan
As Existing


Extend/ adapt existing staircase, incorporating 3 No. winders to top as indicated to improve head room over same

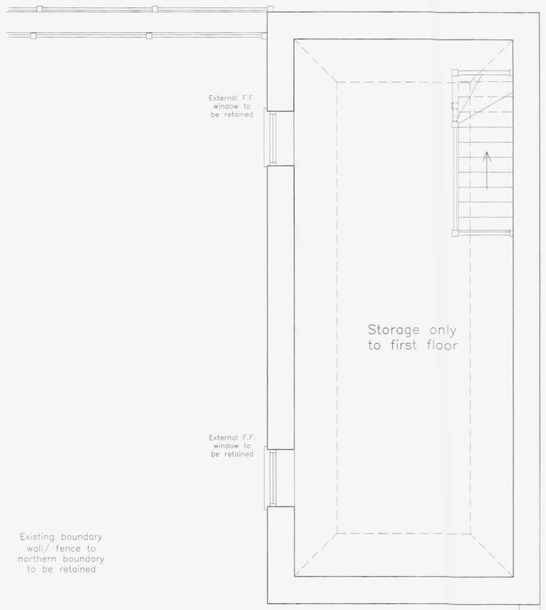

First Floor Plan
As Proposed

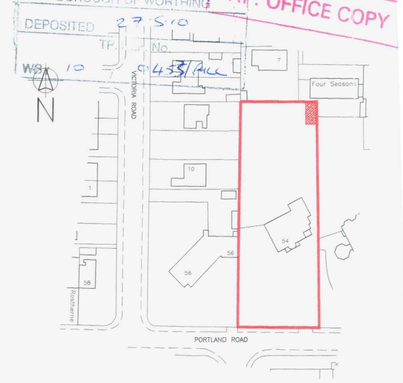


Location Plan
Scale 1:1250

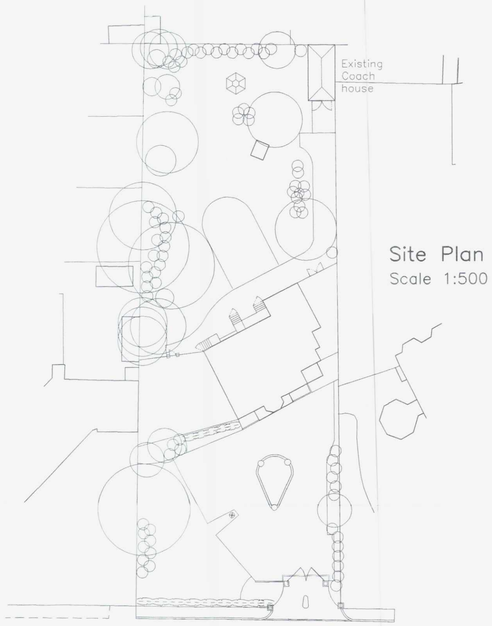


Site Plan
Scale 1:500

WORTHING BOROUGH COUNCIL
26 JUL 2010
CONSENT GRANTED
SUBJECT TO CONDITIONS

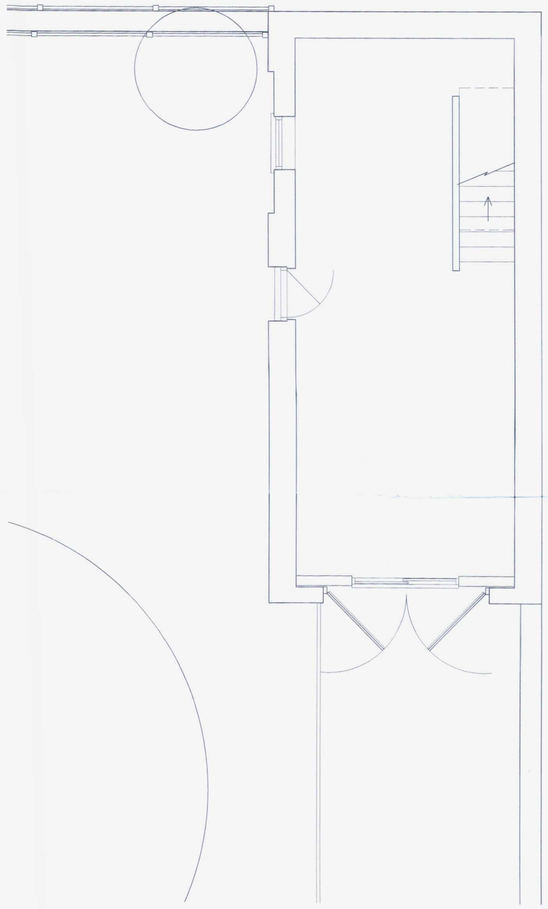

Ground Floor Plan
As Existing

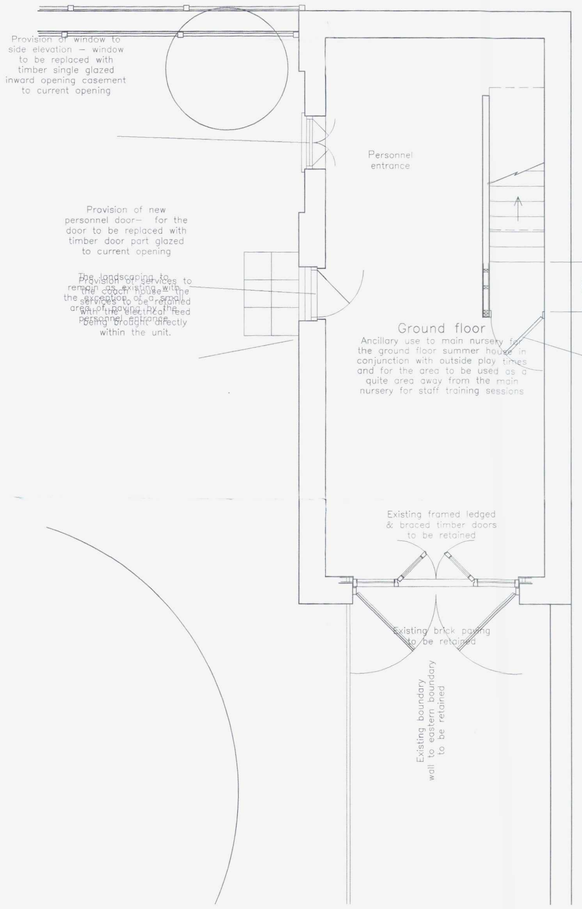

Ground Floor Plan
As Proposed

Scale Bar 1:50



Rev.	Description	Date
A	Drawing completed for Planning/ Listed Buildings Consent submission	24/05/10

The Client is advised to ascertain and comply with his duties under the C.D.M. Regs 2007, and his obligations under the Party Wall etc. Act 1996 and Disability Discrimination Act 1995, where applicable.
Contractors must verify all dimensions on site before commencing any work.
The copyright of this drawing is reserved.
The drawing must not be disclosed without authority.
The drawings and drawing notes do not purport to cover each and every item required to complete the project, the notes are not a specification of works, the contractor is advised to verify the full extent of the works with the client.
This drawing to be read in conjunction with Designers Risk Assessment

Project

54 Richmond Road
Worthing
W. Sx.
BN11 1PS

Plans

Client
Reflections

Drawing no.	2381–10	A
Scale 1 : 50	Date Feb. 2010	

KG DESIGNS
CHARTERED BUILDING SURVEYORS
ARCHITECTURAL DESIGN CONSULTANTS
129 Tarring Road, Worthing,
West Sussex. BN11 4HE
TEL : 01903 217313
E–MAIL : kgd@kgdesigns.com