PLANNING DRAWING - EXISTING SIGNAGE



GREENE KING
BURY ST EDMUNDS

ashleigh®

COPYRIGHT:
THE ATTACHED DESIGNS AND ILLUSTRATIONS ARE INTENDED SOLELY FOR AND SHOULD ONLY BE USED BY, THOSE TO WHOM THIS DESIGN SPECIFICATION IS ADDRESSED

THE CONTENTS ARE STRICTLY PRIVATE AND CONFIDENTIAL
ANY FORM OF REPRODUCTION, DISSEMINATION, COPYING, DISCLOSURE, MODIFICATION OR DISTRIBUTION IS STRICTLY PROHIBITED WITHOUT THE PRIOR WRITTEN CONSENT OF ASHLEIGH SIGNS LTD (COMPANY NO: 1325080)

REGISTERED ADDRESS:
ASHLEIGH HOUSE, BECKBRIDGE ROAD, NORMANTON INDUSTRIAL ESTATE, NORMANTON, WF6 1TE

THE CRICKETERS.
THE GREEN,
SOUTHWICK
BRIGHTON
BN42 4GF.

192616 (REV E)
03/04/25 - SRL

PLANNING DRAWING - EXISTING SIGNAGE



GREENE KING
BURY ST EDMUNDS

ashleigh®

COPYRIGHT:
THE ATTACHED DESIGNS AND ILLUSTRATIONS ARE INTENDED SOLELY FOR, AND SHOULD ONLY BE USED BY, THOSE TO WHOM THIS DESIGN SPECIFICATION IS ADDRESSED

THE CONTENTS ARE STRICTLY PRIVATE AND CONFIDENTIAL
ANY FORM OF REPRODUCTION, DISSEMINATION, COPYING, DISCLOSURE, MODIFICATION OR DISTRIBUTION IS STRICTLY PROHIBITED WITHOUT THE PRIOR WRITTEN CONSENT OF ASHLEIGH SIGNS LTD (COMPANY NO: 1525080)

REGISTERED ADDRESS:
ASHLEIGH HOUSE, BECKBRIDGE ROAD, NORMANTON INDUSTRIAL ESTATE, NORMANTON, WF6 1TE

THE CRICKETERS.
THE GREEN,
SOUTHWICK
BRIGHTON
BN42 4GF.

192616 (REV E)
03/04/25 - SRL

PLANNING DRAWING - EXISTING SIGNAGE



GREENE KING
BURY ST EDMUNDS

ashleigh®

COPYRIGHT:
THE ATTACHED DESIGNS AND ILLUSTRATIONS ARE INTENDED SOLELY FOR, AND SHOULD ONLY BE USED BY, THOSE TO WHOM THIS DESIGN SPECIFICATION IS ADDRESSED
THE CONTENTS ARE STRICTLY PRIVATE AND CONFIDENTIAL
ANY FORM OF REPRODUCTION, DISSEMINATION, COPYING, DISCLOSURE, MODIFICATION OR DISTRIBUTION IS STRICTLY PROHIBITED WITHOUT THE PRIOR WRITTEN CONSENT OF ASHLEIGH SIGNS LTD (COMPANY NO: 13250810)
REGISTERED ADDRESS:
ASHLEIGH HOUSE, BECKBRIDGE ROAD, NORMANTON INDUSTRIAL ESTATE, NORMANTON, WF6 1TE

THE CRICKETERS.
THE GREEN,
SOUTHWICK
BRIGHTON
BN42 4GF.

192616 (REV E)
03/04/25 - SRL

PLANNING DRAWING - PROPOSED SIGNAGE



GREENE KING
BURY ST EDMUNDS

ashleigh®

COPYRIGHT:
THE ATTACHED DESIGNS AND ILLUSTRATIONS ARE INTENDED SOLELY FOR AND SHOULD ONLY BE USED BY, THOSE TO WHOM THIS DESIGN SPECIFICATION IS ADDRESSED

THE CONTENTS ARE STRICTLY PRIVATE AND CONFIDENTIAL
ANY FORM OF REPRODUCTION, DISSEMINATION, COPYING, DISCLOSURE, MODIFICATION OR DISTRIBUTION IS STRICTLY PROHIBITED WITHOUT THE PRIOR WRITTEN CONSENT OF ASHLEIGH SIGNS LTD (COMPANY NO: 1325080)

REGISTERED ADDRESS:
ASHLEIGH HOUSE, BECKBRIDGE ROAD, NORMANTON INDUSTRIAL ESTATE, NORMANTON, WF6 1TE

THE CRICKETERS.
THE GREEN,
SOUTHWICK
BRIGHTON
BN42 4GF.

192616 (REV E)
03/04/25 - SRL

PLANNING DRAWING - PROPOSED SIGNAGE



GREENE KING
BURY ST EDMUNDS

ashleigh®

COPYRIGHT:
THE ATTACHED DESIGNS AND ILLUSTRATIONS ARE INTENDED SOLELY FOR AND SHOULD ONLY BE USED BY, THOSE TO WHOM THIS DESIGN SPECIFICATION IS ADDRESSED
THE CONTENTS ARE STRICTLY PRIVATE AND CONFIDENTIAL
ANY FORM OF REPRODUCTION, DISSEMINATION, COPYING, DISCLOSURE, MODIFICATION OR DISTRIBUTION IS STRICTLY PROHIBITED WITHOUT THE PRIOR WRITTEN CONSENT OF ASHLEIGH SIGNS LTD (COMPANY NO: 1325080)
REGISTERED ADDRESS:
ASHLEIGH HOUSE, BECKBRIDGE ROAD, NORMANTON INDUSTRIAL ESTATE, NORMANTON, WF6 1TE

THE CRICKETERS.
THE GREEN,
SOUTHWICK
BRIGHTON
BN42 4GF.

192616 (REV E)
03/04/25 - SRL

PLANNING DRAWING - PROPOSED SIGNAGE



GREENE KING
BURY ST EDMUNDS

ashleigh®

COPYRIGHT:
THE ATTACHED DESIGNS AND ILLUSTRATIONS ARE INTENDED SOLELY FOR, AND SHOULD ONLY BE USED BY, THOSE TO WHOM THIS DESIGN SPECIFICATION IS ADDRESSED
THE CONTENTS ARE STRICTLY PRIVATE AND CONFIDENTIAL
ANY FORM OF REPRODUCTION, DISSEMINATION, COPYING, DISCLOSURE, MODIFICATION OR DISTRIBUTION IS STRICTLY PROHIBITED WITHOUT THE PRIOR WRITTEN CONSENT OF ASHLEIGH SIGNS LTD (COMPANY NO: 1325080)
REGISTERED ADDRESS:
ASHLEIGH HOUSE, BECKBRIDGE ROAD, NORMANTON INDUSTRIAL ESTATE, NORMANTON, WF6 1TE

THE CRICKETERS.
THE GREEN,
SOUTHWICK
BRIGHTON
BN42 4GF.

192616 (REV E)
03/04/25 - SRL

PLANNING DRAWING - PROPOSED SIGNAGE

ITEM 01 (Qty 01) PS01BP

Double sided pictorial sign to the existing gibbet

- 900 mm GK Illuminated header
- Retain the existing gibbet
- 3mm aluminium pictorial panel finished RAL 5007
- 38mm box frame trim finished RAL 5007
- Face applied vinyl housename text in RAL 9001
- Built up 3D PREMIUM pictorial content
- 2no. slimline LED trough lights with warm white illumination
- Retain the existing post

2No. amenity boards

2mm aluminium panel finished RAL 5007

- 32mm bullnose trim finished RAL 5007
- Face applied vinyl amenity text in RAL 9001
- Ali angles
- Paint rears of amenities

Scale 1:20

Max 250 Candelas per square meter (cd/m2)

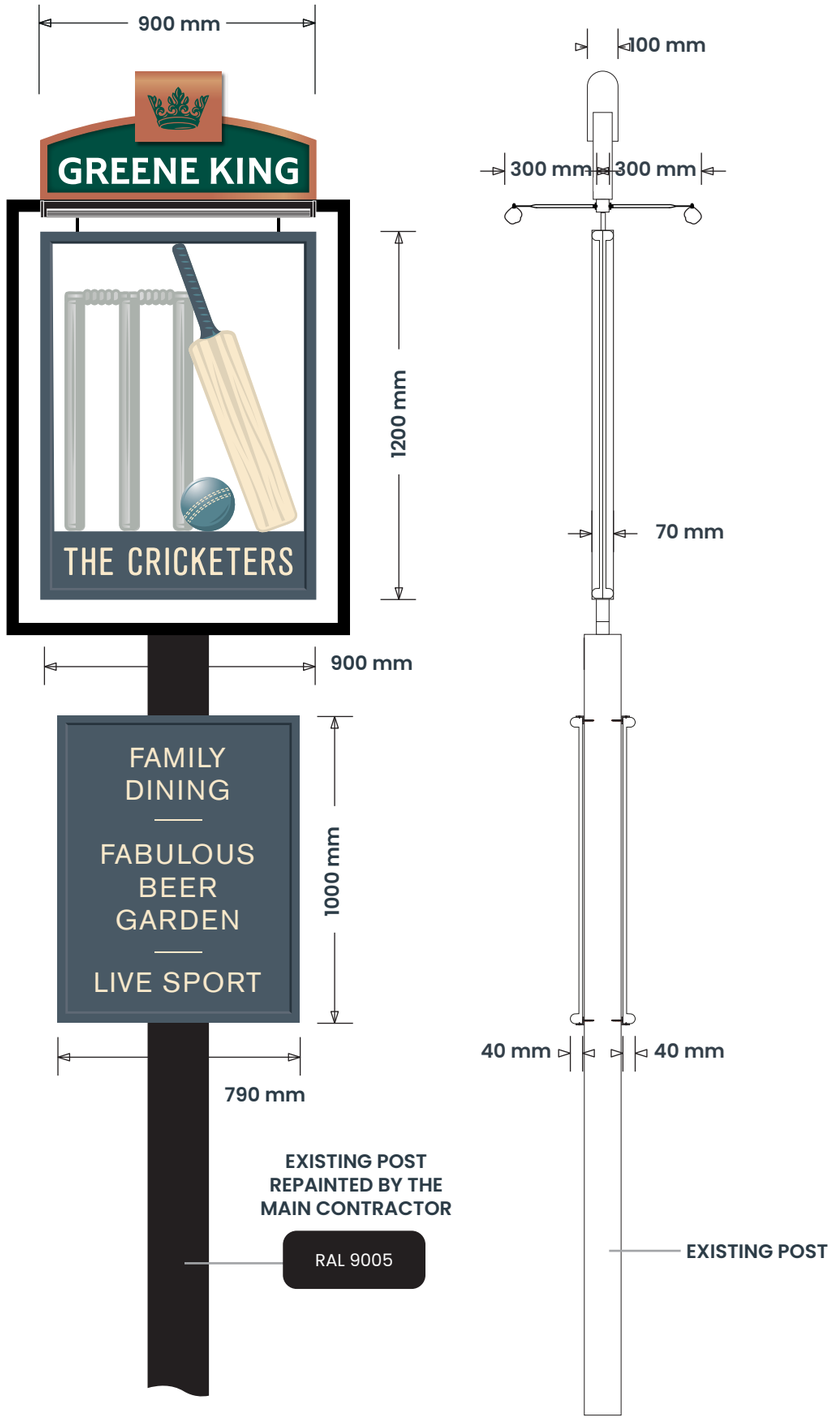



SIGN COLOUR (GLOSS)

- F&B Stone Blue NCS 4020 B10G
- F&B Stiffkey Blue RAL 5007
- F&B Tallow RAL 9001
- F&B Light Blue RAL 7038
- RAL 9005

BUILDING COLOUR

- F&B Stiffkey Blue RAL 5007
- F&B Tallow RAL 9001
- RAL 9005

BRAND TYPEFACES

Primary :
Berthold Akzidenz Grotesk BE Condensed

Secondary :
Berthold Akzidenz Grotesk BE Regular

GREENE KING
BURY ST EDMUNDS

ashleigh®

COPYRIGHT:
THE ATTACHED DESIGNS AND ILLUSTRATIONS ARE INTENDED SOLELY FOR AND SHOULD ONLY BE USED BY, THOSE TO WHOM THIS DESIGN SPECIFICATION IS ADDRESSED

THE CONTENTS ARE STRICTLY PRIVATE AND CONFIDENTIAL
ANY FORM OF REPRODUCTION, DISSEMINATION, COPYING, DISCLOSURE, MODIFICATION OR DISTRIBUTION IS STRICTLY PROHIBITED WITHOUT THE PRIOR WRITTEN CONSENT OF ASHLEIGH SIGNS LTD (COMPANY NO: 15250180)

REGISTERED ADDRESS:
ASHLEIGH HOUSE, BECKBRIDGE ROAD, NORMANTON INDUSTRIAL ESTATE, NORMANTON, WF6 1TE

THE CRICKETERS.
THE GREEN,
SOUTHWICK
BRIGHTON
BN42 4GF.

192616 (REV E)
03/04/25 - SRL

PLANNING DRAWING - PROPOSED SIGNAGE

ITEM 04 (Qty 01) PS07D
19 mm foamex letters finished RAL 9001
Featuring:
• Locator fixings to rear
• Slimline LED trough light finished RAL 9005
Warm white illumination
Scale 1:20



3420 mm Ground Clearance
Max 250 Candelas per square meter (cd/m2)

ITEMS 05A & 05B (Qty 02) PS07C
19 mm foamex letters finished RAL 9001
Featuring:
• Locator fixings to rear
50W Slimline LED floodlights. War white illumination.
Scale 1:20

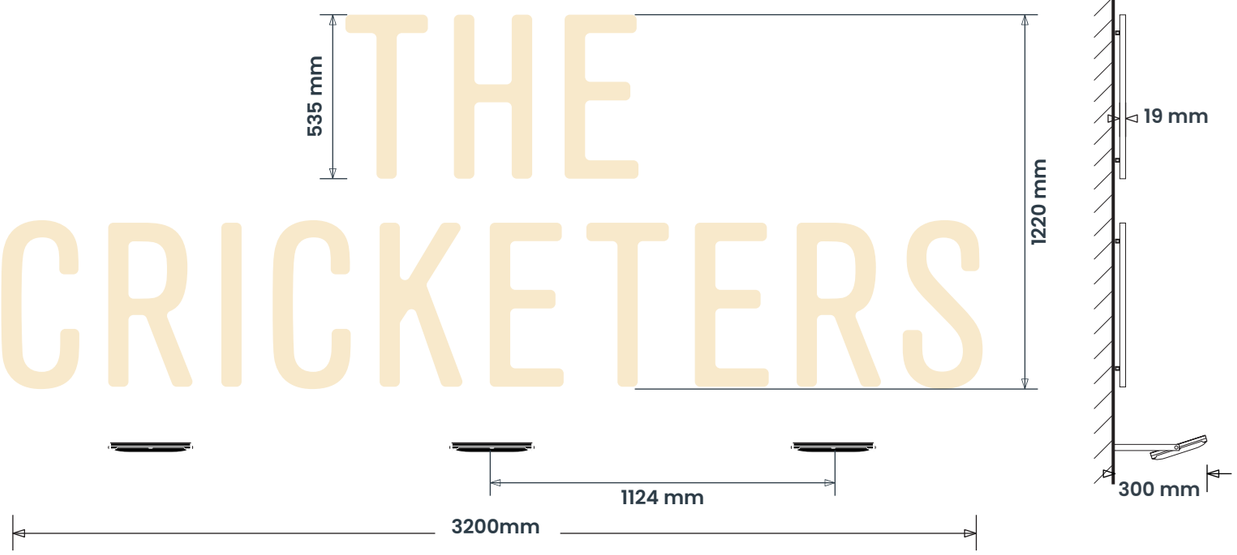

Floodlight Detail
Scale 1:10

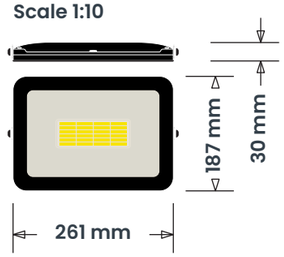

6000 mm Ground Clearance
Max 250 Candelas per square meter (cd/m2)



SIGN COLOUR (GLOSS)

F&B Stone Blue NCS 4020 B10G

F&B Stiffkey Blue RAL 5007

F&B Tallow RAL 9001

F&B Light Blue RAL 7038

RAL 9005

BUILDING COLOUR

F&B Stiffkey Blue RAL 5007

F&B Tallow RAL 9001

RAL 9005

BRAND TYPEFACES

Primary :
Berthold Akzidenz Grotesk BE Condensed

Secondary :
Berthold Akzidenz Grotesk BE Regular

GREENE KING
BURY ST EDMUNDS

ashleigh®

COPYRIGHT:
THE ATTACHED DESIGNS AND ILLUSTRATIONS ARE INTENDED SOLELY FOR AND SHOULD ONLY BE USED BY, THOSE TO WHOM THIS DESIGN SPECIFICATION IS ADDRESSED
THE CONTENTS ARE STRICTLY PRIVATE AND CONFIDENTIAL
ANY FORM OF REPRODUCTION, DISSEMINATION, COPYING, DISCLOSURE, MODIFICATION OR DISTRIBUTION IS STRICTLY PROHIBITED WITHOUT THE PRIOR WRITTEN CONSENT OF ASHLEIGH SIGNS LTD (COMPANY NO: 1325080)
REGISTERED ADDRESS:
ASHLEIGH HOUSE, BECKBRIDGE ROAD, NORMANTON INDUSTRIAL ESTATE, NORMANTON, WF6 1TE

THE CRICKETERS.
THE GREEN,
SOUTHWICK
BRIGHTON
BN42 4GF.

192616 (REV E)
03/04/25 - SRL

PLANNING DRAWING - PROPOSED SIGNAGE

ITEM 06 (Qty 01) PS09F

Corex holders back to back finished RAL 9005

Featuring:

- 50mm trim finished RAL 9005
- 1500x1000 interchangable corex slots
- 2no. 70 mm² steel posts finished RAL 9005

Scale 1:20

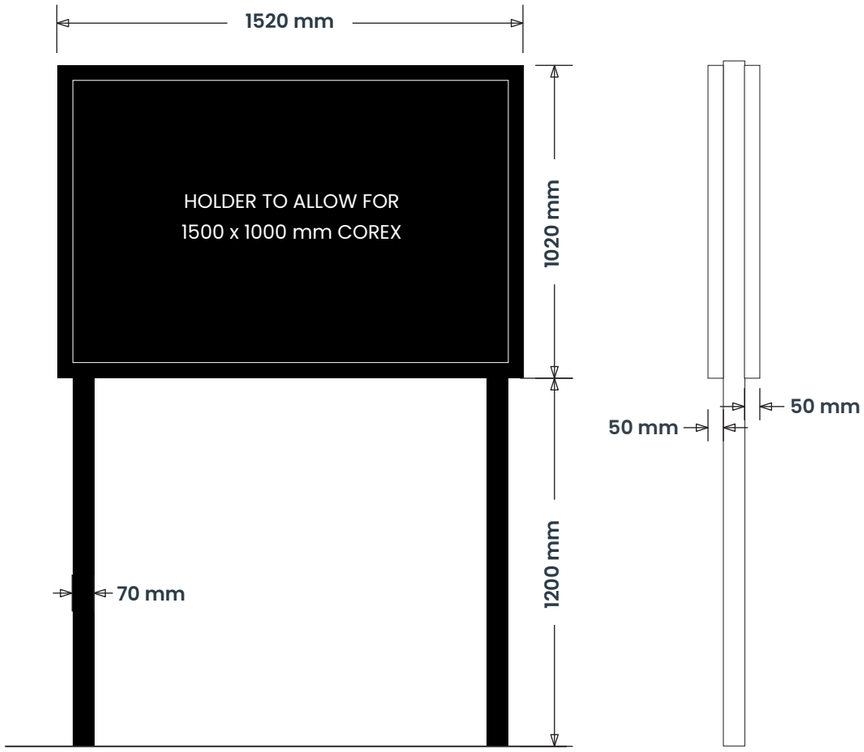

ITEMS 07A & 07B (Qty 02) PS19A-NS

2mm aluminium panel finished RAL 5007

Featuring:

- 32mm bullnose trim finished RAL 5007
- Face applied vinyl text in RAL 9001
- Ali angle fixings

Scale 1:20



2300 mm Ground Clearance

ITEM 10 (Qty 01) PS06-NS

Signwriting to the front wall

Featuring:

- Hand painted display

Scale 1:50



980 mm Ground Clearance

Max 250 Candelas per square meter (cd/m2)

Floodlight Detail

Scale 1:10

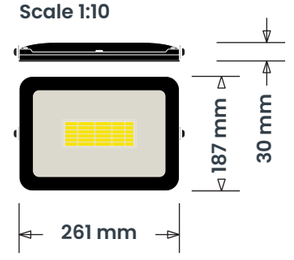

SIGN COLOUR (GLOSS)

- F&B Stone Blue NCS 4020 B10G
- F&B Stiffkey Blue RAL 5007
- F&B Tallow RAL 9001
- F&B Light Blue RAL 7038
- RAL 9005

BUILDING COLOUR

- F&B Stiffkey Blue RAL 5007
- F&B Tallow RAL 9001
- RAL 9005

BRAND TYPEFACES

Primary :
Berthold Akzidenz Grotesk BE Condensed

Secondary :
Berthold Akzidenz Grotesk BE Regular

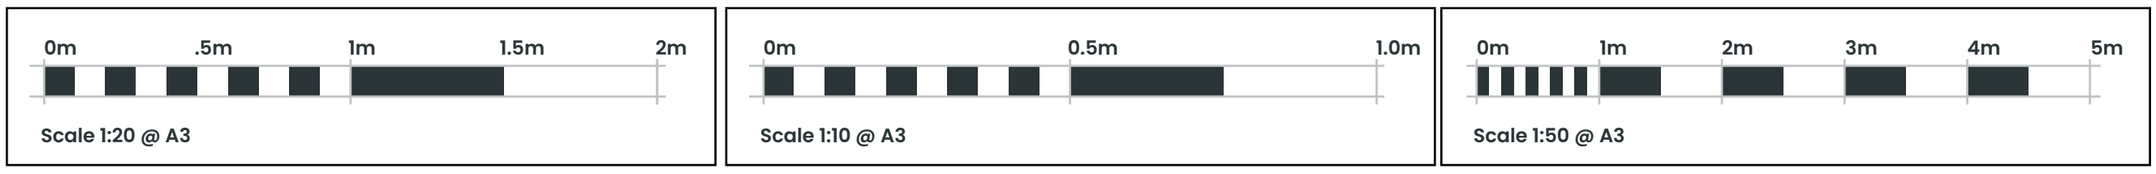

GREENE KING
BURY ST EDMUNDS

ashleigh®

COPYRIGHT:
THE ATTACHED DESIGNS AND ILLUSTRATIONS ARE INTENDED SOLELY FOR, AND SHOULD ONLY BE USED BY, THOSE TO WHOM THIS DESIGN SPECIFICATION IS ADDRESSED

THE CONTENTS ARE STRICTLY PRIVATE AND CONFIDENTIAL
ANY FORM OF REPRODUCTION, DISSEMINATION, COPYING, DISCLOSURE, MODIFICATION OR DISTRIBUTION IS STRICTLY PROHIBITED WITHOUT THE PRIOR WRITTEN CONSENT OF ASHLEIGH SIGNS LTD (COMPANY NO: 1525080)

REGISTERED ADDRESS:
ASHLEIGH HOUSE, BECKBRIDGE ROAD, NORMANTON INDUSTRIAL ESTATE, NORMANTON, WF6 1TE

THE CRICKETERS.
THE GREEN,
SOUTHWICK
BRIGHTON
BN42 4GF.

192616 (REV E)
03/04/25 - SRL

PLANNING DRAWING - PROPOSED SIGNAGE

ITEM 12 (Qty 01) PS06-NS

Signwriting to the rear entrance

Featuring:

• Hand painted display

Scale 1:50

EXISTING WALL AREA PAINTED BY THE MAIN CONTRACTOR

F&B Stiffkey Blue RAL 5007

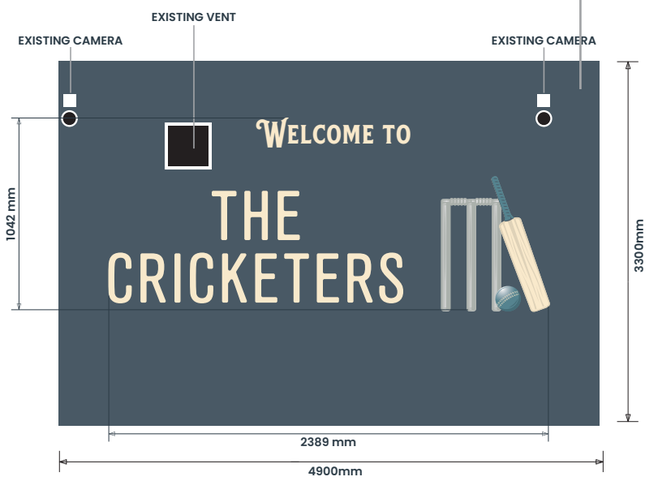

980 mm Ground Clearance

SIGN COLOUR (GLOSS)

F&B Stone Blue NCS 4020 B10G

F&B Stiffkey Blue RAL 5007

F&B Tallow RAL 9001

F&B Light Blue RAL 7038

RAL 9005

BUILDING COLOUR

F&B Stiffkey Blue RAL 5007

F&B Tallow RAL 9001

RAL 9005

BRAND TYPEFACES

Primary :
Berthold Akzidenz Grotesk BE Condensed

Secondary :
Berthold Akzidenz Grotesk BE Regular

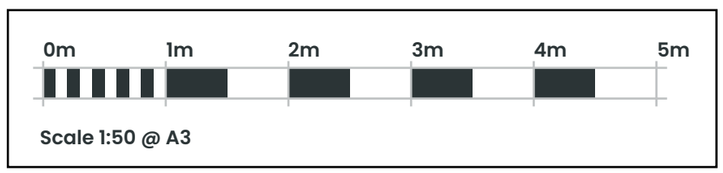

GREENE KING
BURY ST EDMUNDS

ashleigh®

COPYRIGHT:
THE ATTACHED DESIGNS AND ILLUSTRATIONS ARE INTENDED SOLELY FOR, AND SHOULD ONLY BE USED BY, THOSE TO WHOM THIS DESIGN SPECIFICATION IS ADDRESSED

THE CONTENTS ARE STRICTLY PRIVATE AND CONFIDENTIAL
ANY FORM OF REPRODUCTION, DISSEMINATION, COPYING, DISCLOSURE, MODIFICATION OR DISTRIBUTION IS STRICTLY PROHIBITED WITHOUT THE PRIOR WRITTEN CONSENT OF ASHLEIGH SIGNS LTD (COMPANY NO: 1325080)

REGISTERED ADDRESS:
ASHLEIGH HOUSE, BECKBRIDGE ROAD, NORMANTON INDUSTRIAL ESTATE, NORMANTON, WF6 1TE

THE CRICKETERS.
THE GREEN,
SOUTHWICK
BRIGHTON
BN42 4GF.

192616 (REV E)
03/04/25 - SRL

PLANNING DRAWING – SITE PLAN



GREENE KING
BURY ST EDMUNDS

ashleigh®

COPYRIGHT:
THE ATTACHED DESIGNS AND ILLUSTRATIONS ARE INTENDED SOLELY FOR, AND SHOULD ONLY BE USED BY, THOSE TO WHOM THIS DESIGN SPECIFICATION IS ADDRESSED

THE CONTENTS ARE STRICTLY PRIVATE AND CONFIDENTIAL
ANY FORM OF REPRODUCTION, DISSEMINATION, COPYING, DISCLOSURE, MODIFICATION OR DISTRIBUTION IS STRICTLY PROHIBITED WITHOUT THE PRIOR WRITTEN CONSENT OF ASHLEIGH SIGNS LTD (COMPANY NO: 1525080)

REGISTERED ADDRESS:
ASHLEIGH HOUSE, BECKBRIDGE ROAD, NORMANTON INDUSTRIAL ESTATE, NORMANTON, WF6 1TE

THE CRICKETERS.
THE GREEN,
SOUTHWICK
BRIGHTON
BN42 4GF.

192616 (REV E)
03/04/25 - SRL

PLANNING DRAWING - LOCATION PLAN



0m 20m 40m 60m 80m 100m

Scale 1:1250 @ A3

GREENE KING
BURY ST EDMUNDS

ashleigh®

COPYRIGHT:
THE ATTACHED DESIGNS AND ILLUSTRATIONS ARE INTENDED SOLELY FOR, AND SHOULD ONLY BE USED BY, THOSE TO WHOM THIS DESIGN SPECIFICATION IS ADDRESSED
THE CONTENTS ARE STRICTLY PRIVATE AND CONFIDENTIAL
ANY FORM OF REPRODUCTION, DISSEMINATION, COPYING, DISCLOSURE, MODIFICATION OR DISTRIBUTION IS STRICTLY PROHIBITED WITHOUT THE PRIOR WRITTEN CONSENT OF ASHLEIGH SIGNS LTD (COMPANY NO: 1525080)
REGISTERED ADDRESS:
ASHLEIGH HOUSE, BECKBRIDGE ROAD, NORMANTON INDUSTRIAL ESTATE, NORMANTON, WF6 1TE

THE CRICKETERS.
THE GREEN,
SOUTHWICK
BRIGHTON
BN42 4GF.

192616 (REV E)
03/04/25 - SRL