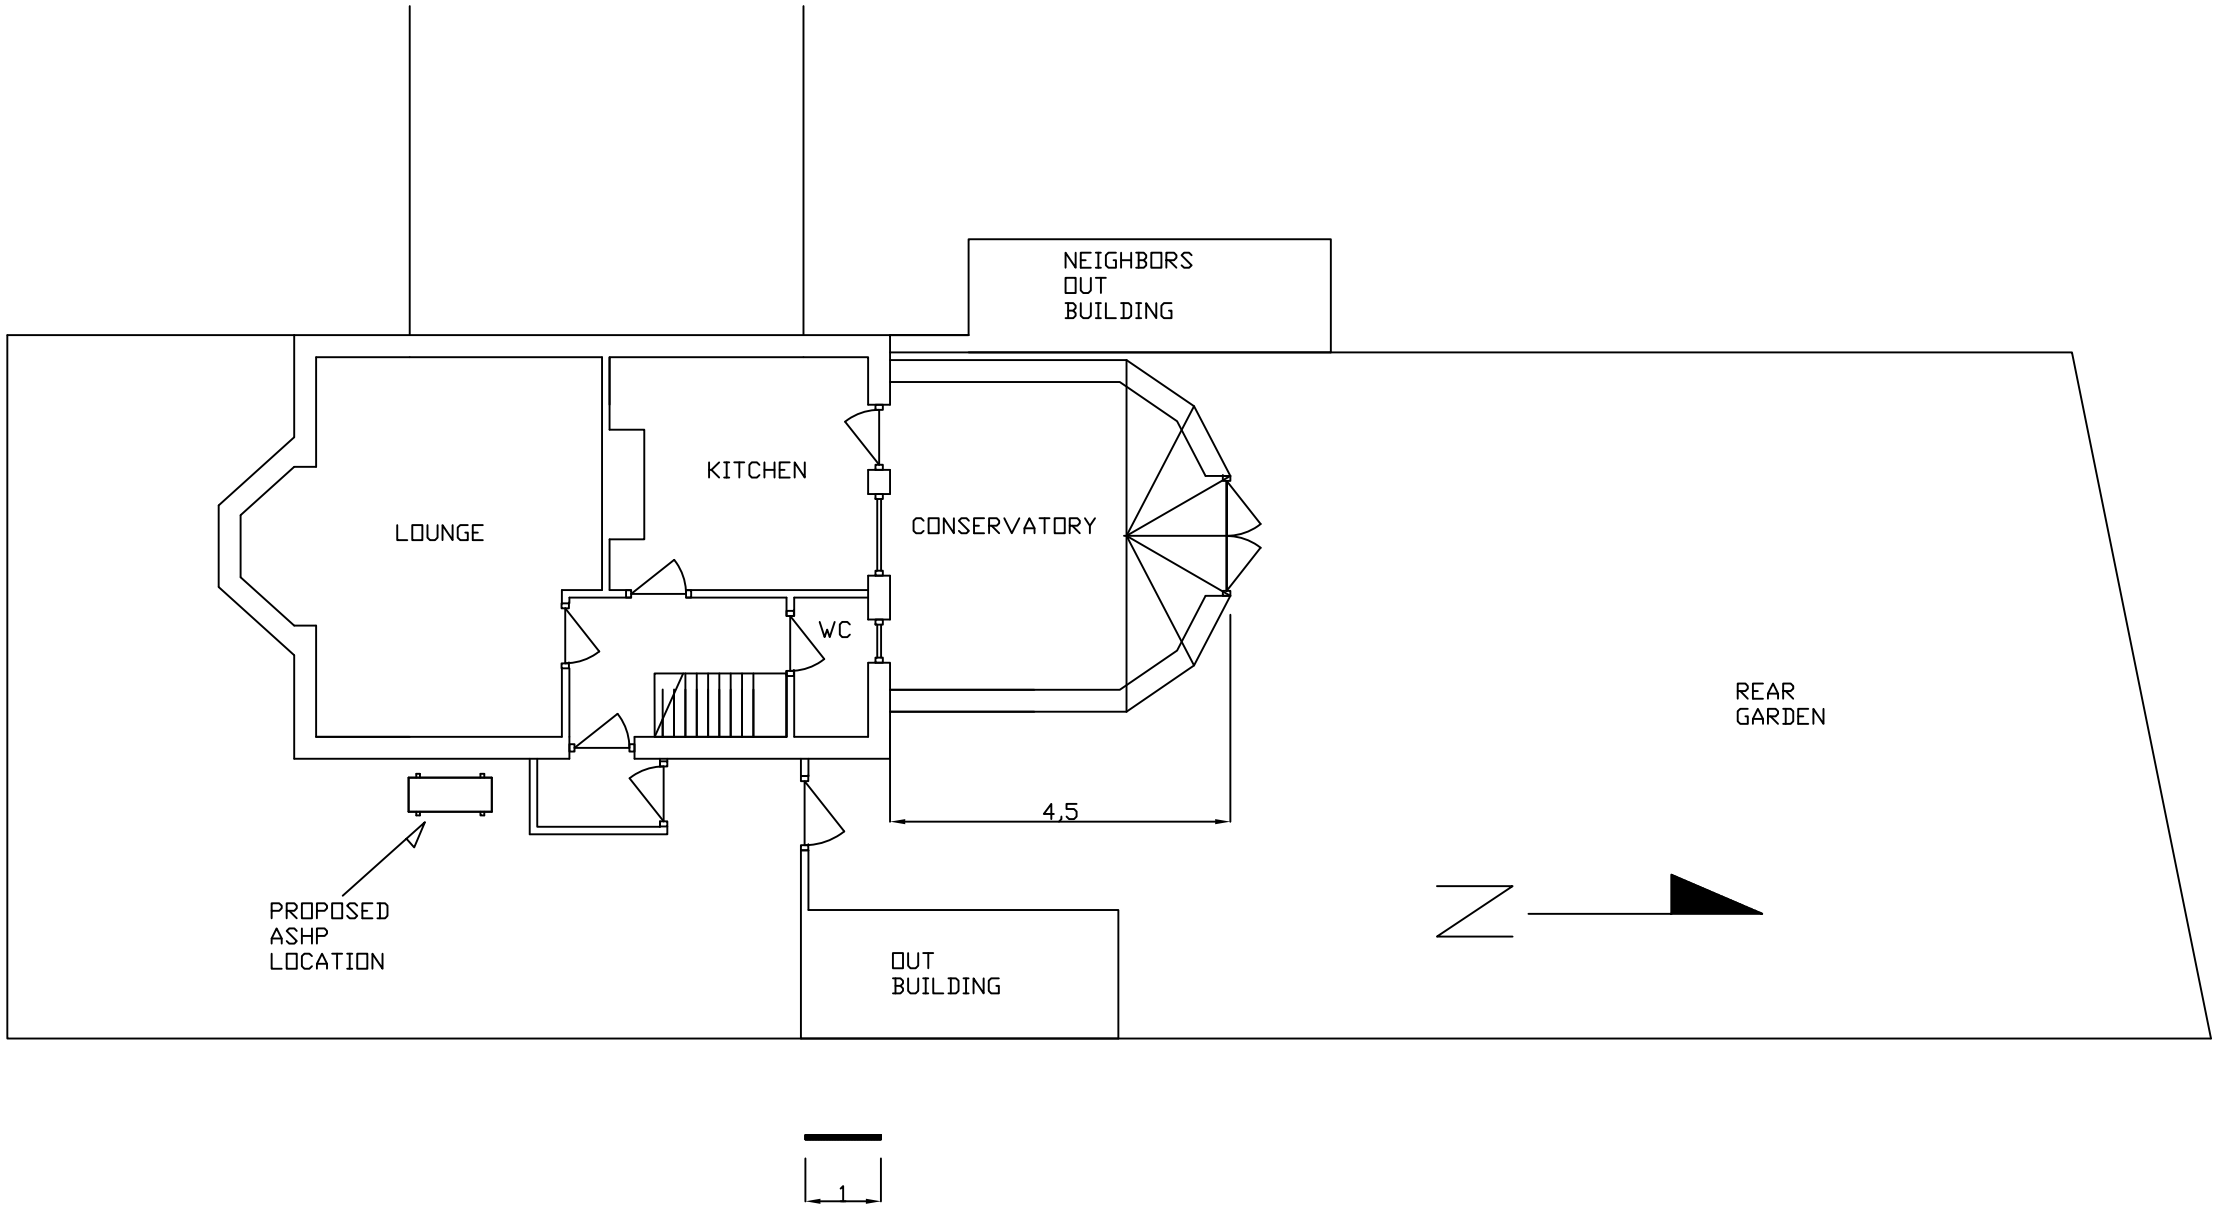

Title:

Proposed Layout For Plannig Permision

Address:

2 Melville Way
Goring By Sea
West Sussex
BN12 6HU

Drawing

ASHP01

Drawn: EH

Scale: 1:100

Date: 12/02/25

Issue 03