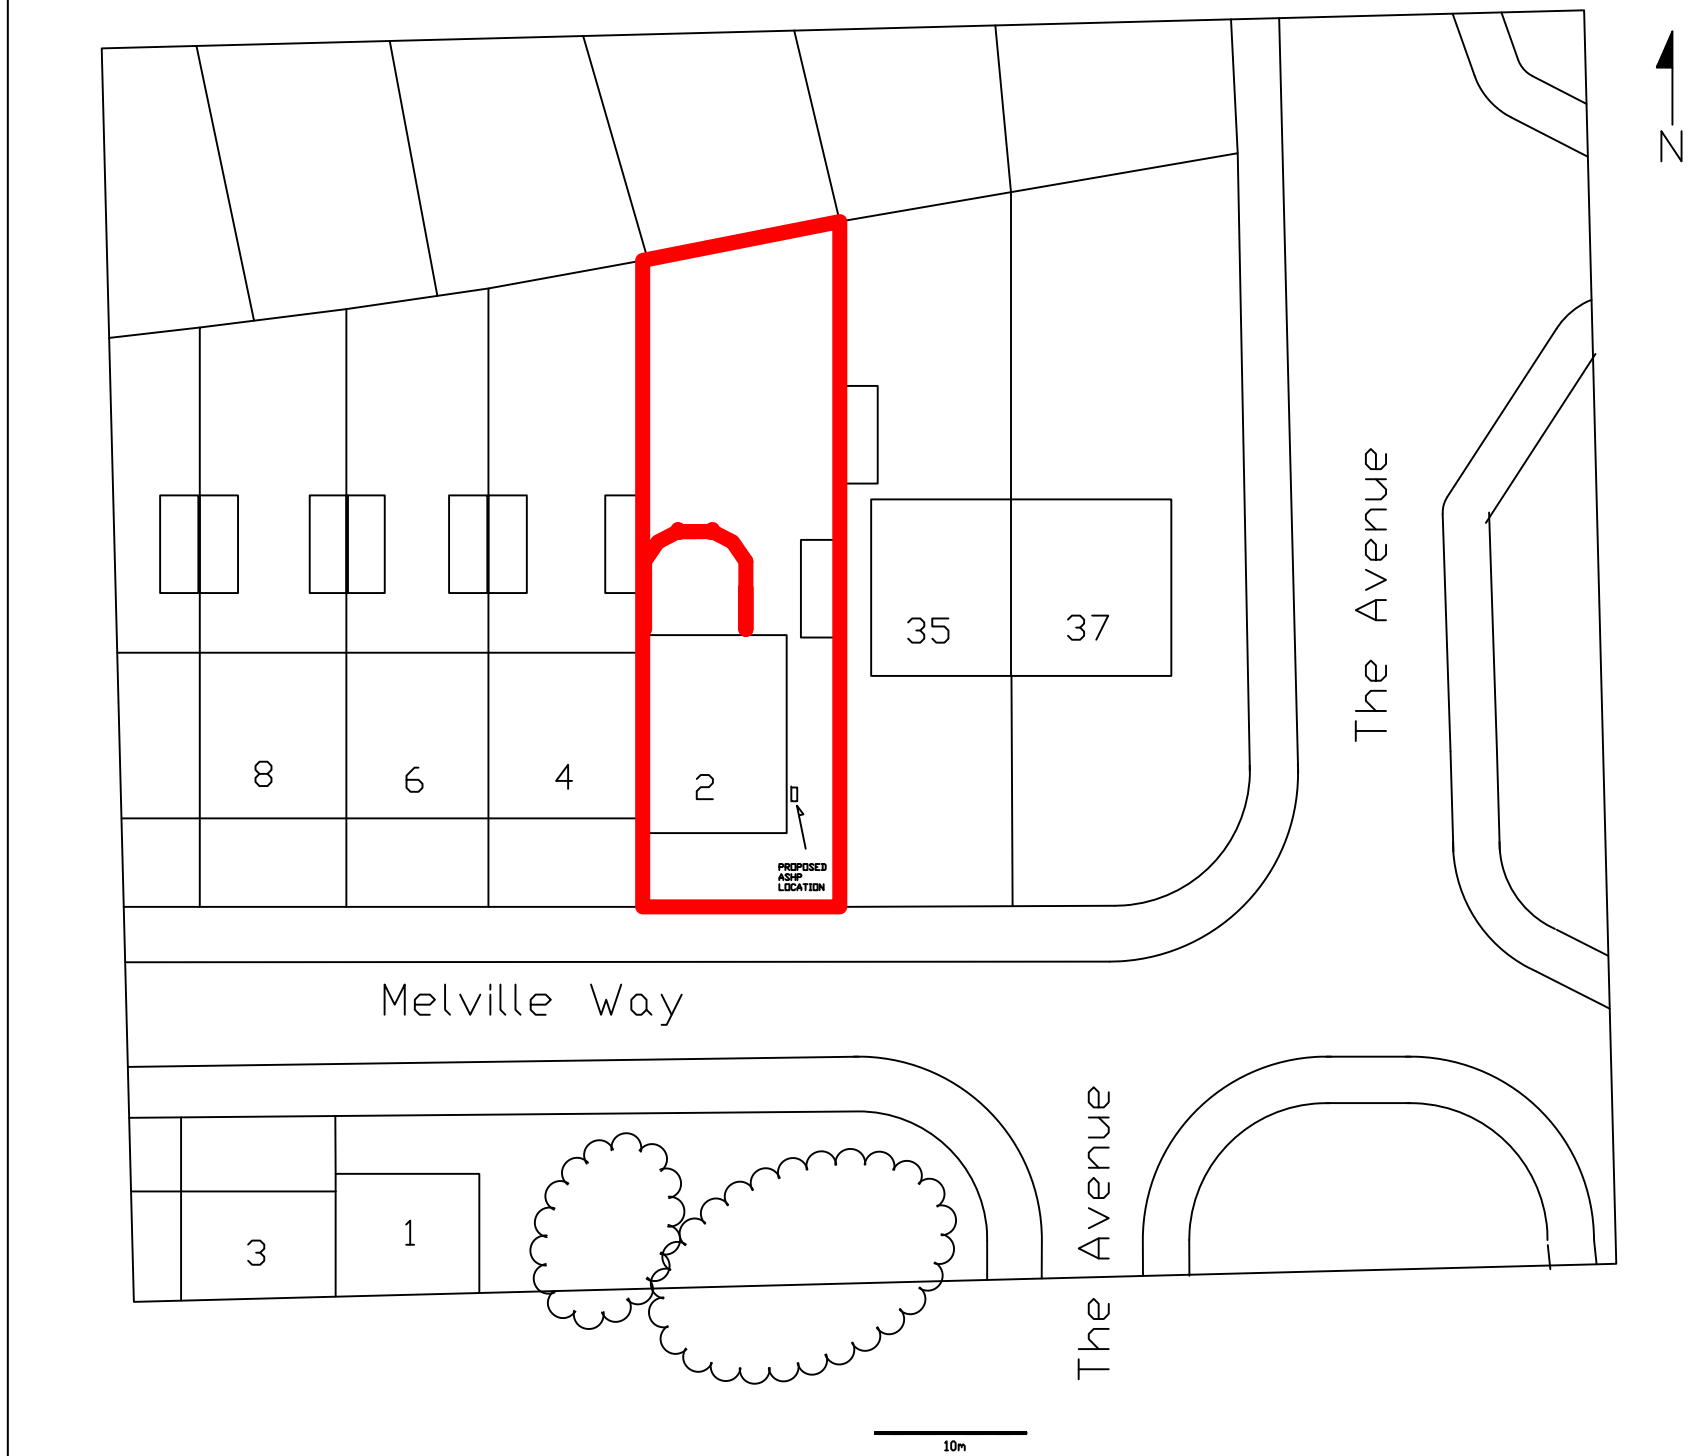

Title:

Street View For Plannig Permision

Address:

2 Melville Way
Goring By Sea
West Sussex
BN12 6HU

Drawing

ASHP02

Drawn: EH

Scale: 1:500

Date: 02/04/25

Issue 04