Woolworth Relo

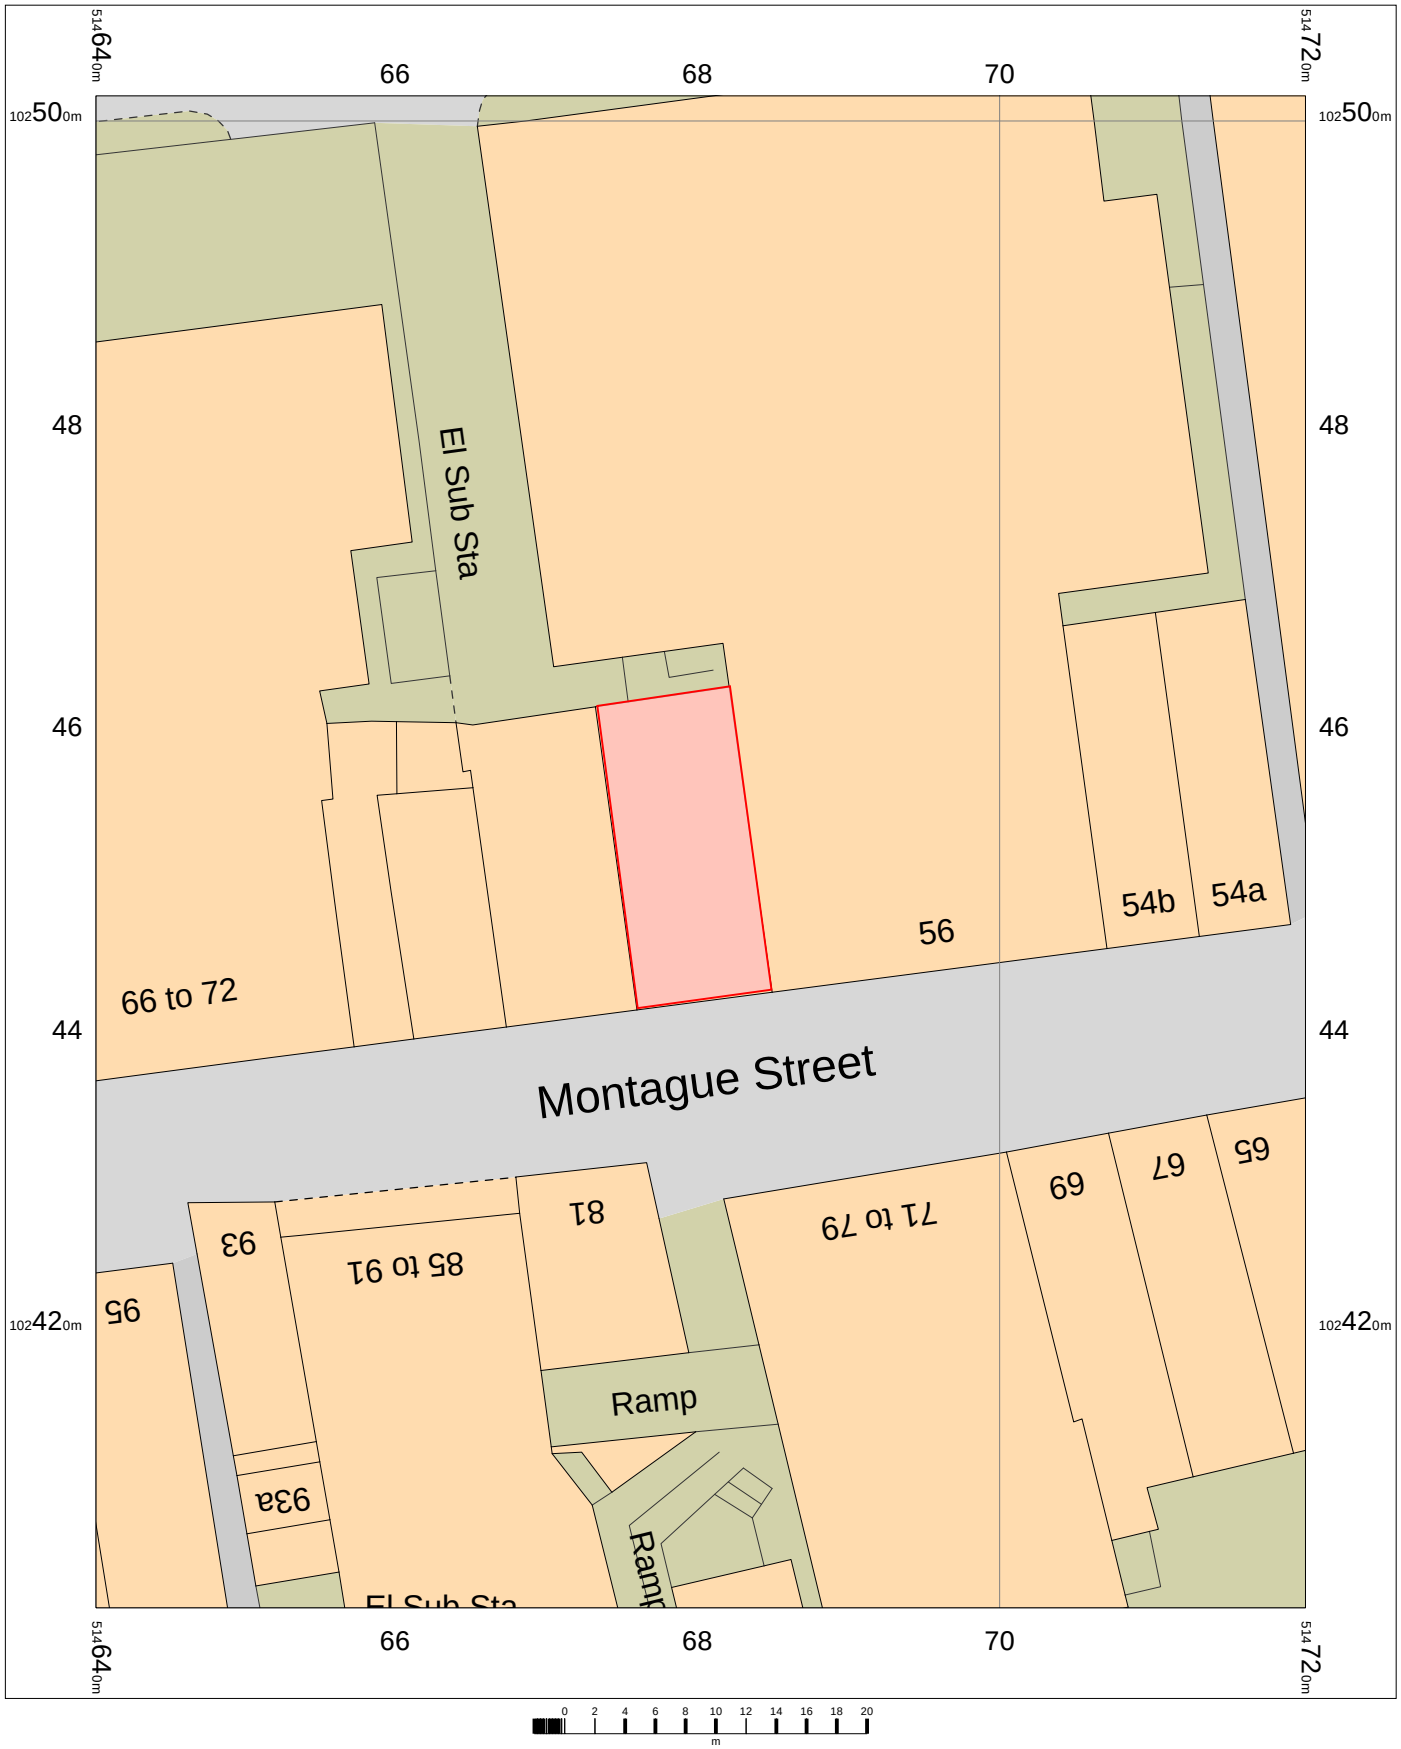

OS MasterMap Topographic Layer
Monday, November 27, 2023, ID: BW1-01137845
maps.blackwell.co.uk

1:500 scale print at A4, Centre: 514680 E, 102452 N

©Crown Copyright and database rights 2023 OS
Licence no. 100041041

N

BLACKWELL'S
MAPPING SERVICES
PERSONAL & PROFESSIONAL MAPPING
www.blackwellmapping.co.uk
TEL: 0800 151 2612
maps@blackwell.co.uk