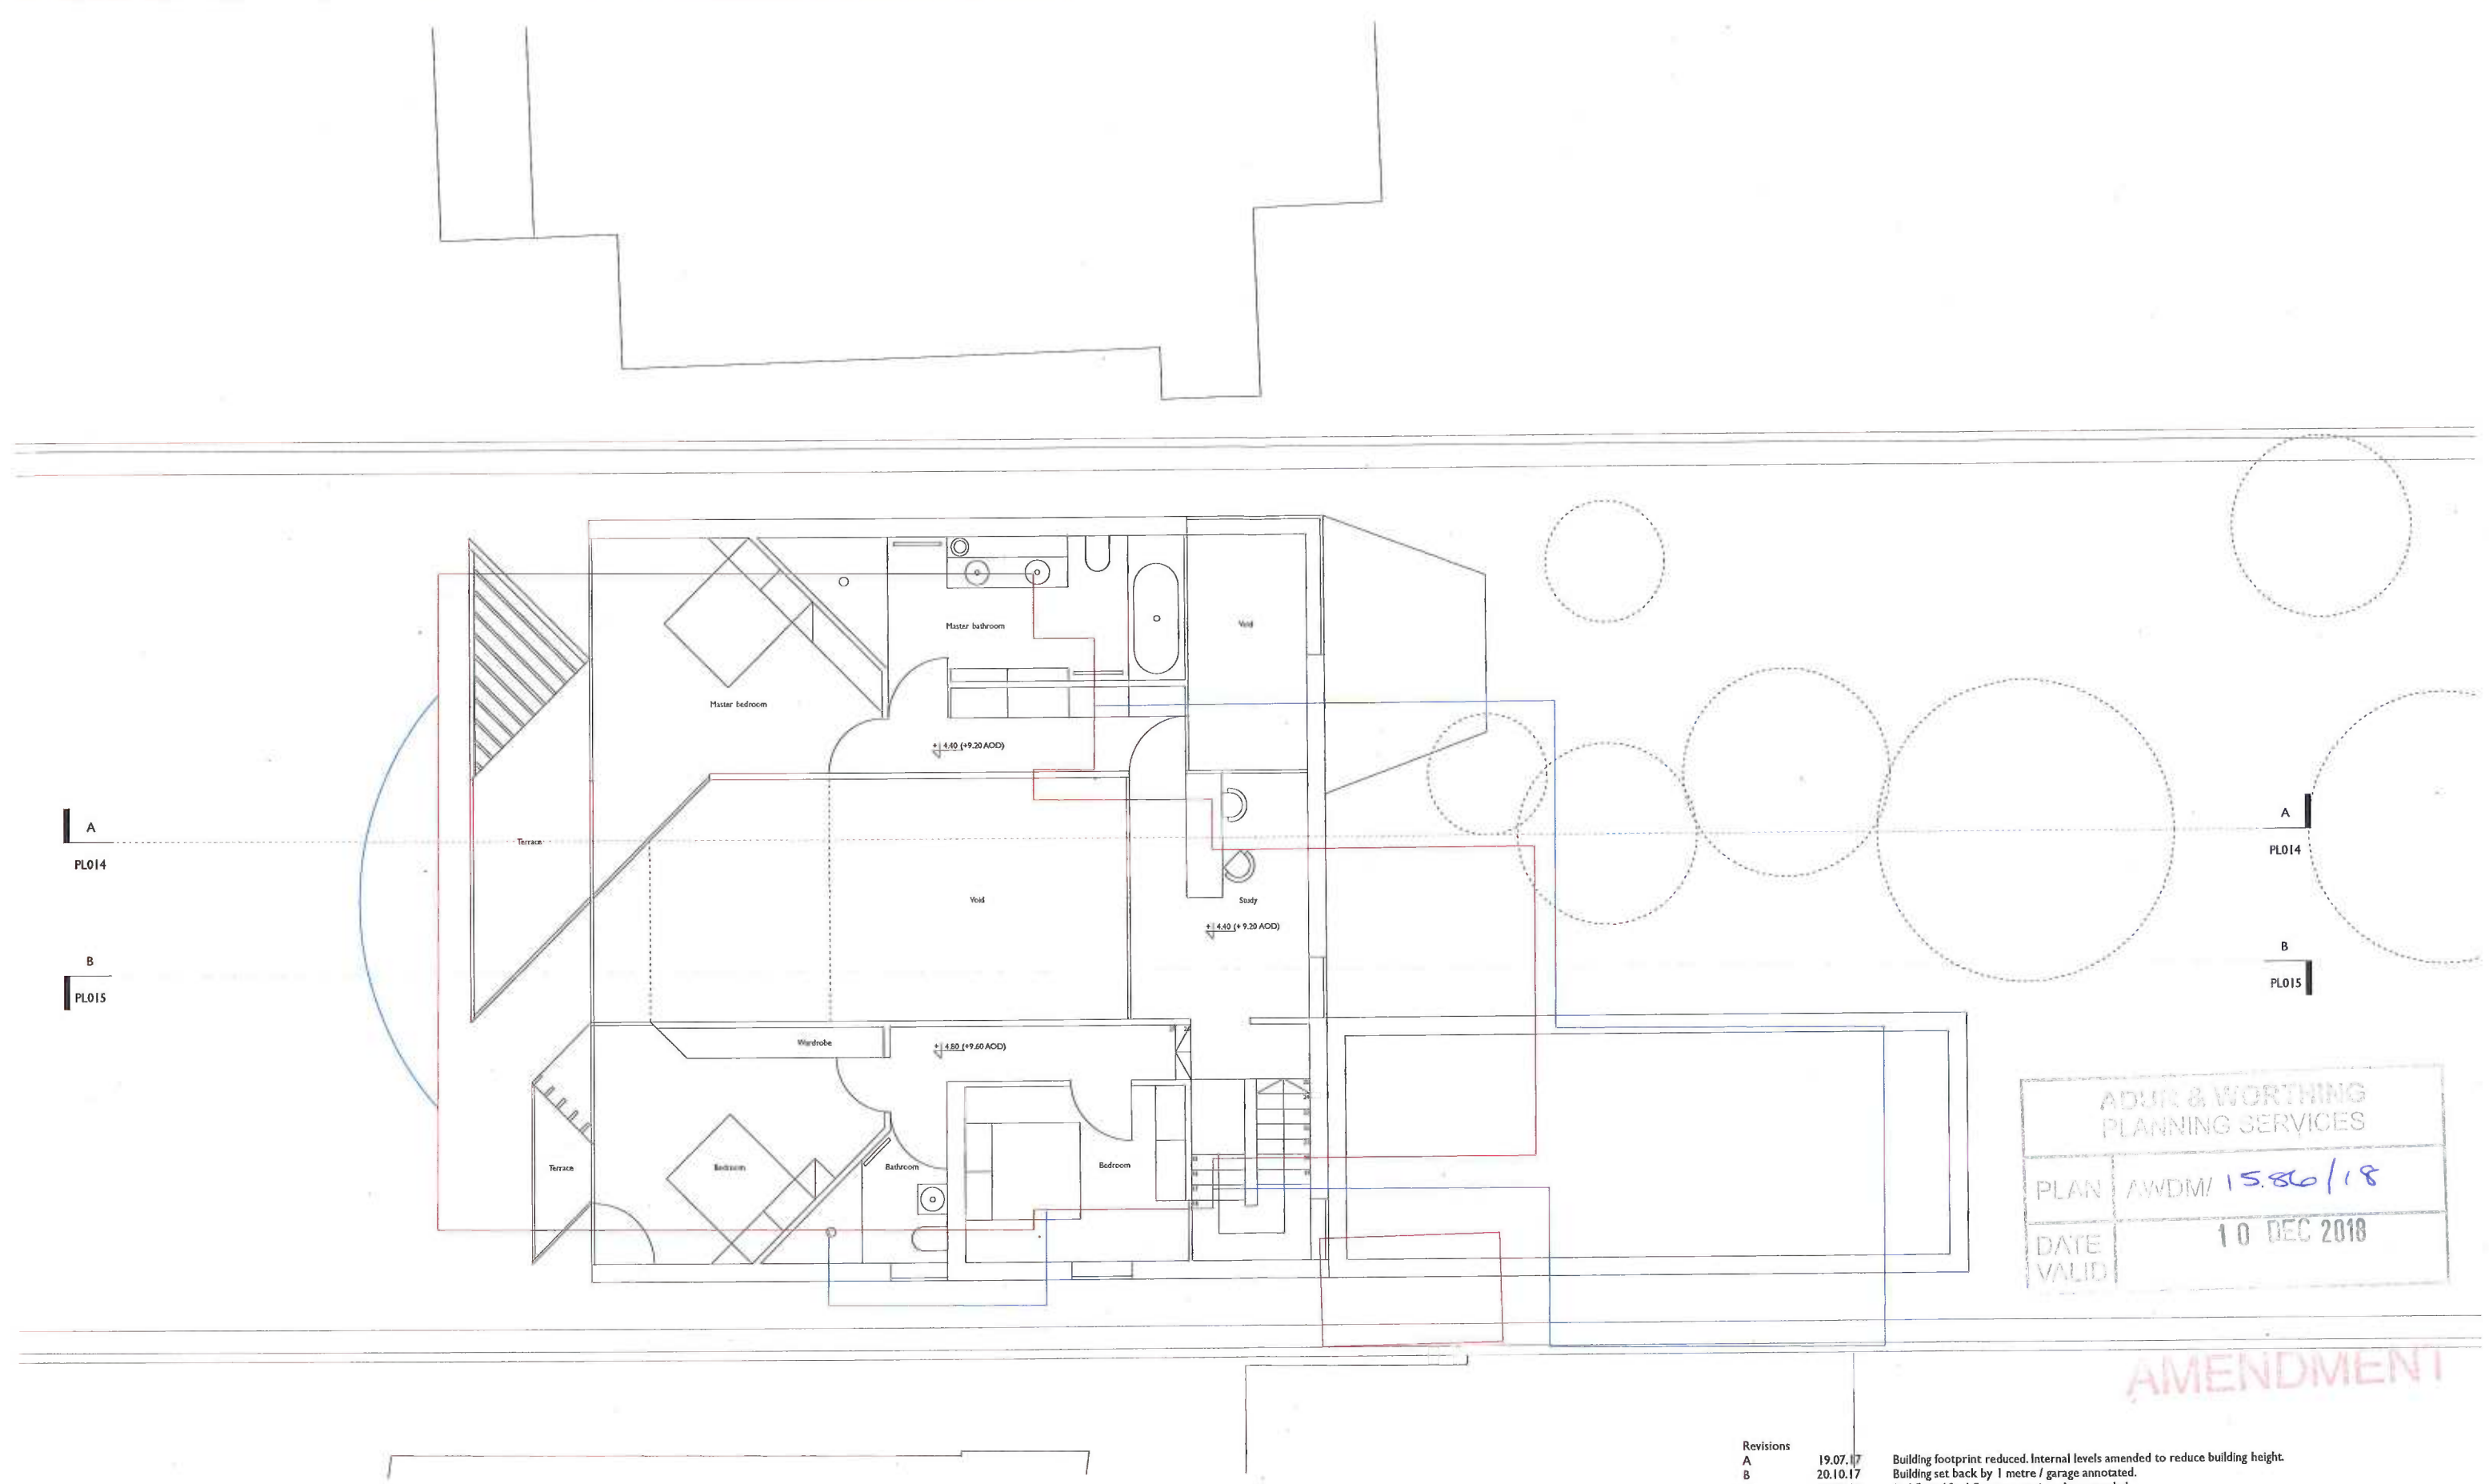

ADUR & WORTHING PLANNING SERVICES

PLAN AWDM/ 1586/18

DATE VALID 10 DEC 2018

AMENDMENT

Existing house

Outline of previously approved development ADC/0339/06

Revisions

A	19.07.17	Building footprint reduced. Internal levels amended to reduce building height.
B	20.10.17	Building set back by 1 metre / garage annotated.
C	02.05.18	2nd floor / 2nd floor mezzanine plan amended.
D	08.10.18	South elevation balconies amended.
E	10.12.18	East elevation window positions corrected to match elevation

0 1 2 3 4 5 10 M

N

project	16 Old Fort Road, Shoreham, Brighton, BN43		
title	2nd floor / 2nd floor mezzanine plan - Proposed		
scale	1:100 @ A3	project number	A1801
date	04.04.17	drawn by	KW
drawing status	Planning	checked by	NE
drawing number	PL 006	revision	E

eldridge **london**
17 Calico Row
Plantation Wharf
London SW11 3TW
T 020 7228 2824
E mail@eldridgelondon.com
www.eldridgelondon.com