**Plan 3 of 5**

The property owner is required to serve a party structure notice on the adjoining owner as required by The Party Wall etc Act 1996.

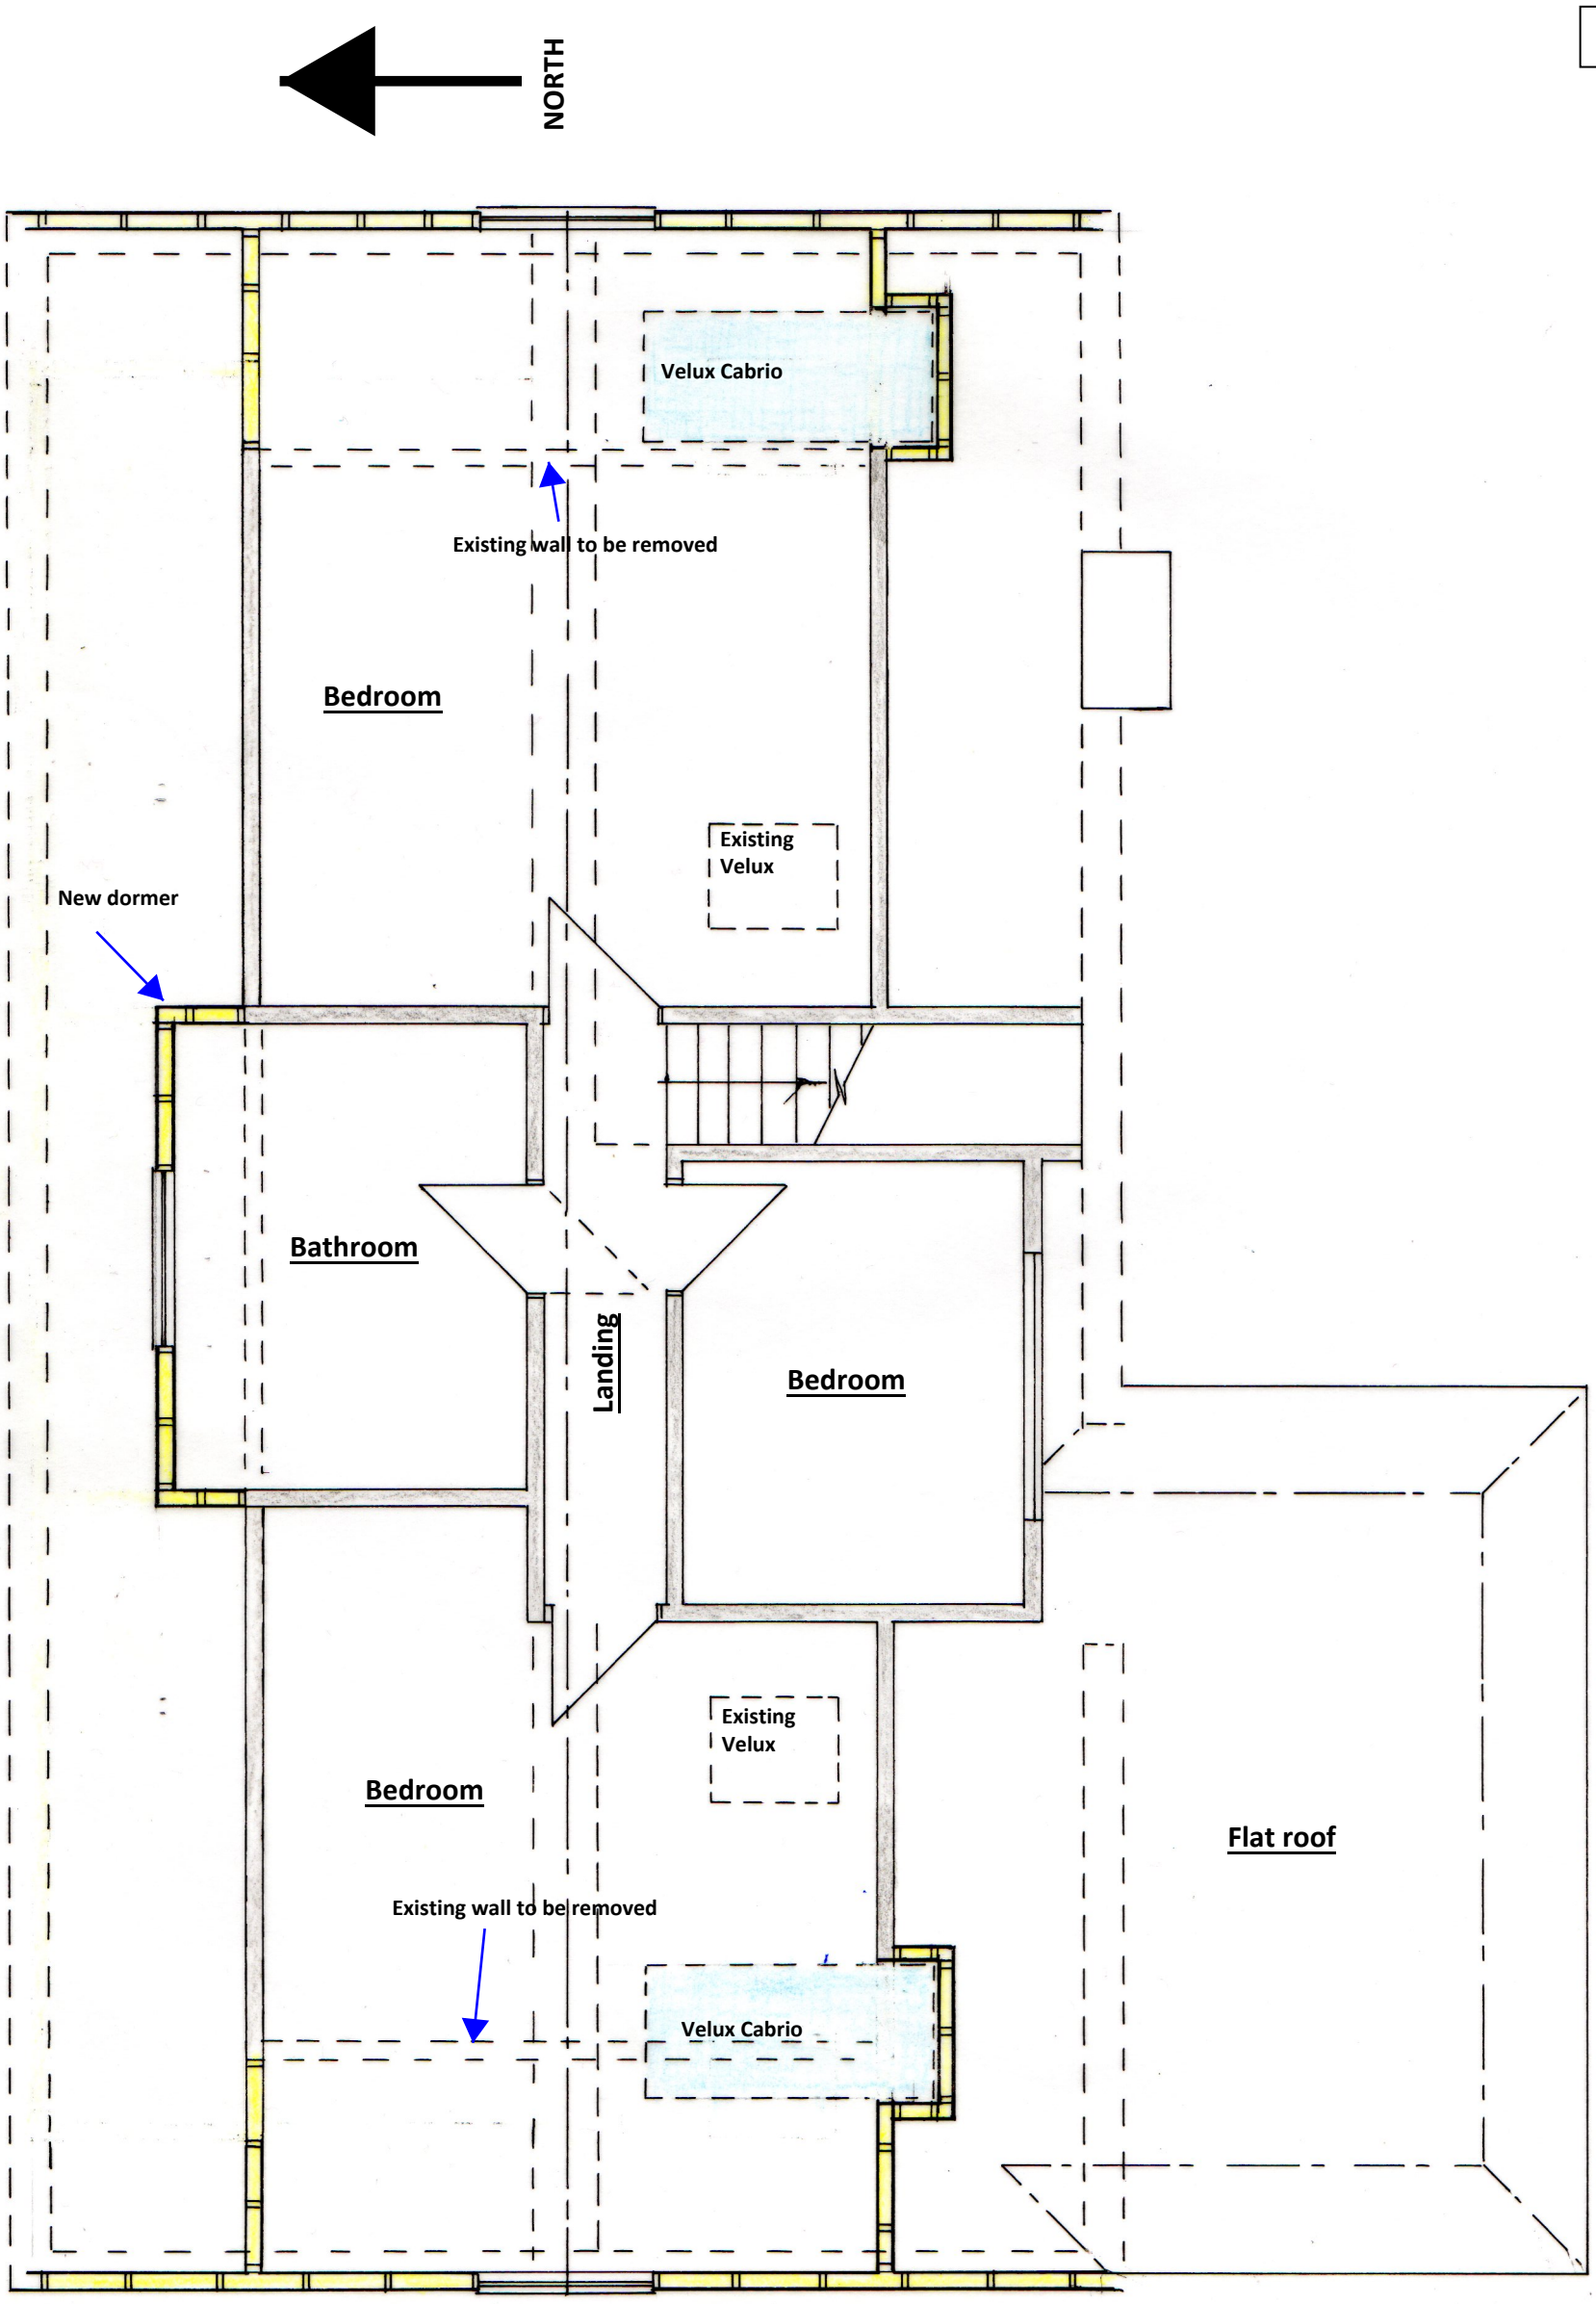


## PROPOSED FIRST FLOOR PLAN 1:50

1:1250

1:500

1:100

0 1 2 3 4 5 6 7 8 9 10

0 1 2 3 4 5 6 7 8 9 10

1:50 @ A3

cabe chartered association of building engineers

| | | | | |
|---|---|---|---|---|
| **S.Barrett** C.Build E, CABE<br>cabe chartered association of building engineers<br>Architectural, Structural & Party Wall Services.<br>bsbpartywalls@yahoo.co.uk<br>07974 715009 | **58 MILL ROAD, NORTH LANCING** | **LOFT CONVERSION** | **CLIENT:** Van-Eetvelt<br>**DATE:** 15.10.2021<br>**DRWG No:** BSB/21/892/3/A | **A3** |