DO NOT SCALE FROM THIS DRAWING

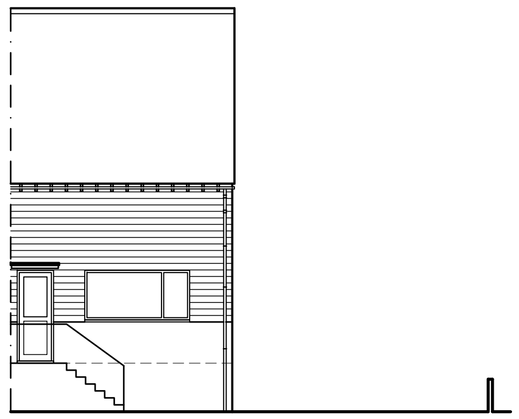

West Elevation

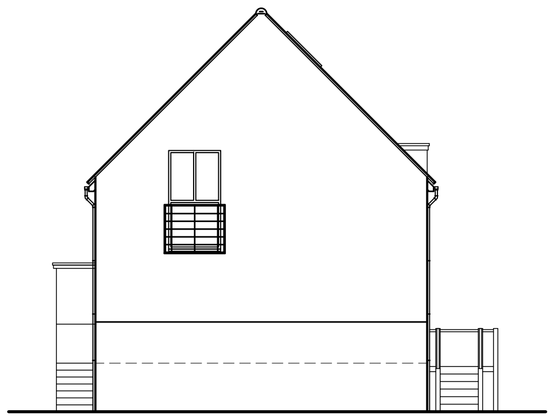

South Elevation

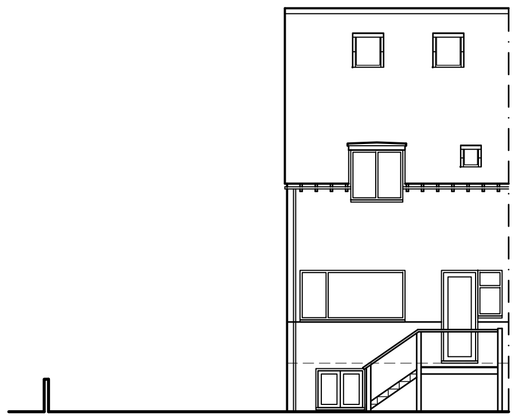

East Elevation

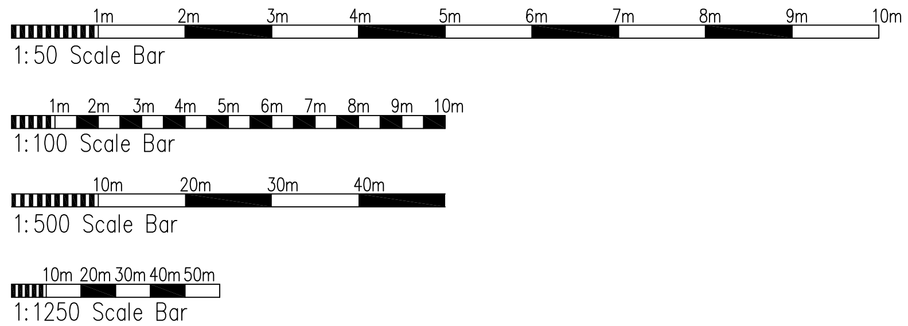

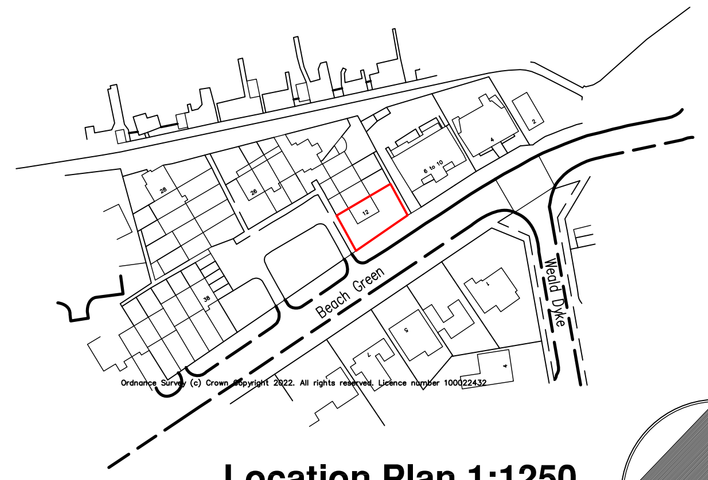

Location Plan 1:1250

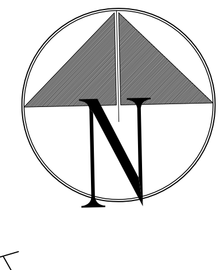

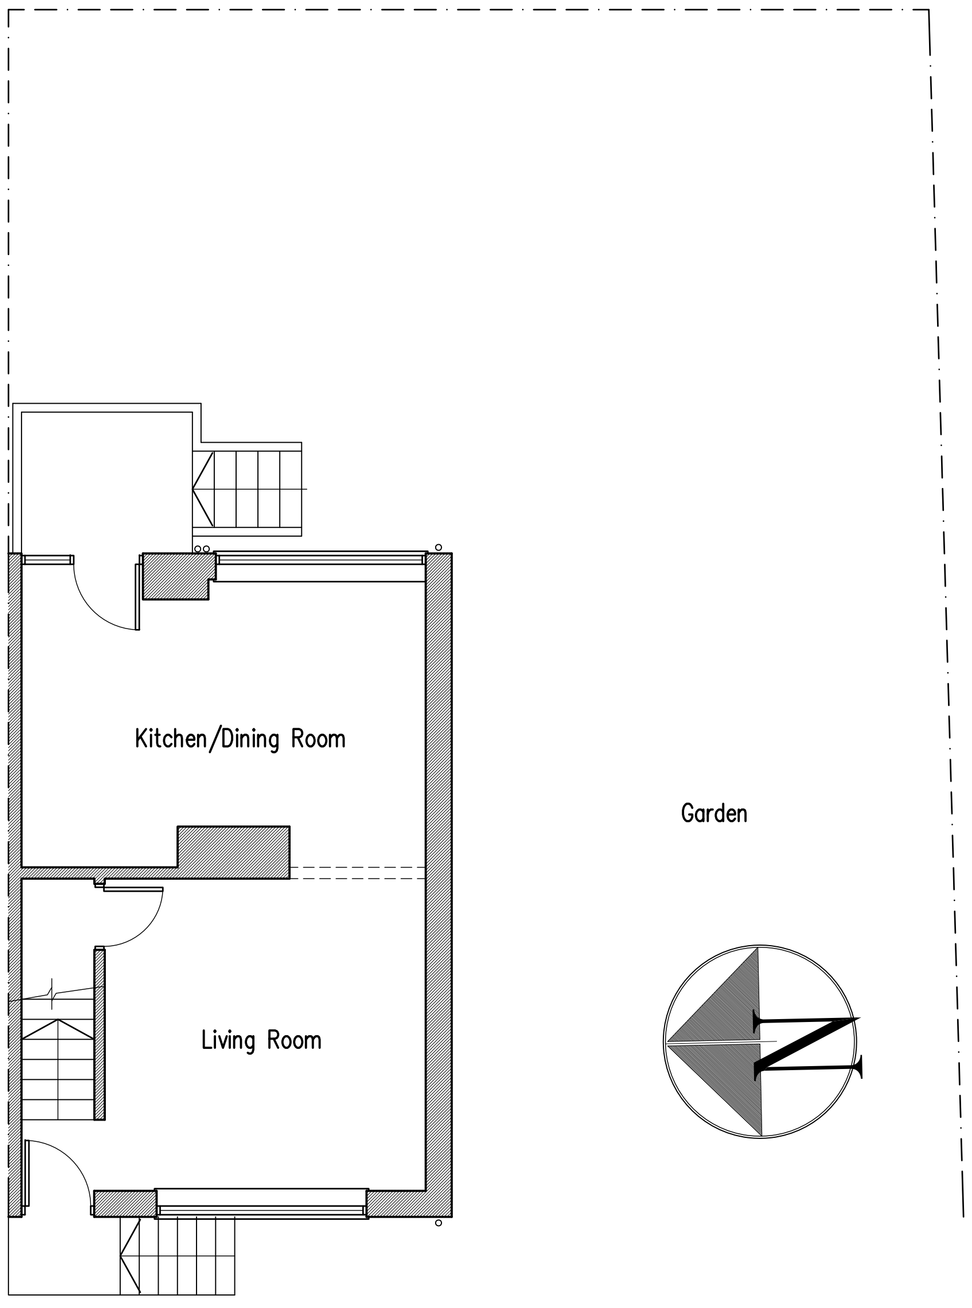

Ground Floor Plan

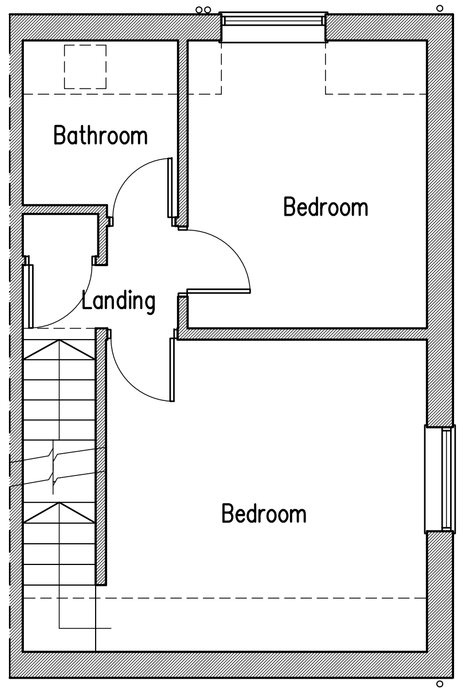

First Floor Plan

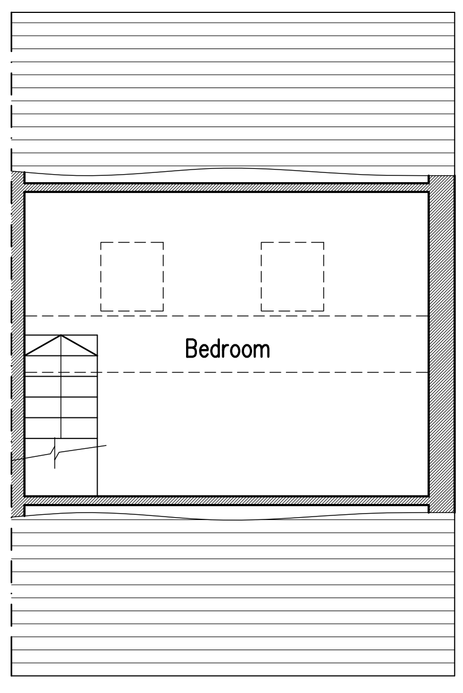

Second Floor Plan



Block Plan 1:500

A	28.02.22	Road names added to location plan

Proposed Single Storey Extension at: 12 Beach Green, Shoreham-By-Sea, West Sussex

rja Planning & Building Consultants Ltd.
1st Floor
10 High Street
Shoreham-By-Sea
West Sussex BN43 5DA
t: 01273 467297 mob: 07971 375739
e: rex@rjapbc.co.uk web: www.rjapbc.co.uk

Chartered Institute of Architectural Technologists

PROJECT: 12 Beach Green Shoreham-By-Sea

DRAWING TITLE: Existing Floor Plans & Elevations

CLIENT: Mr & Mrs D. Whittaker

DWG NO: 22874-01

REVISION: A

SCALE: 1:50 @ A1

DATE: 18.01.22

DRAWN: rex