DO NOT SCALE FROM THIS DRAWING

1m 2m 3m 4m 5m 6m 7m 8m 9m 10m
1:50 Scale Bar

1m 2m 3m 4m 5m 6m 7m 8m 9m 10m
1:100 Scale Bar

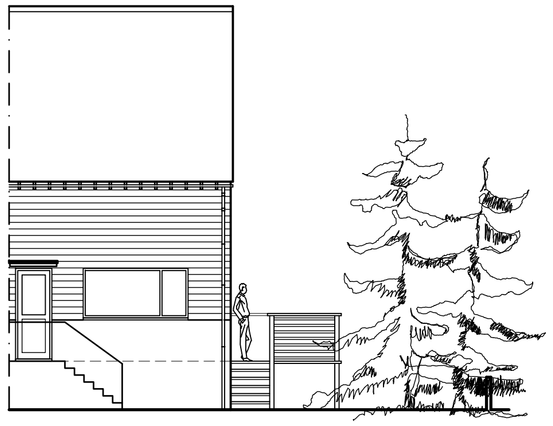

West Elevation

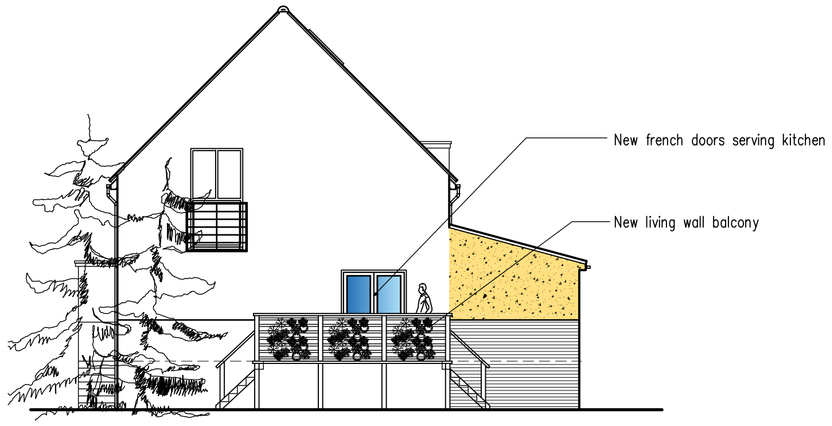

South Elevation



East Elevation

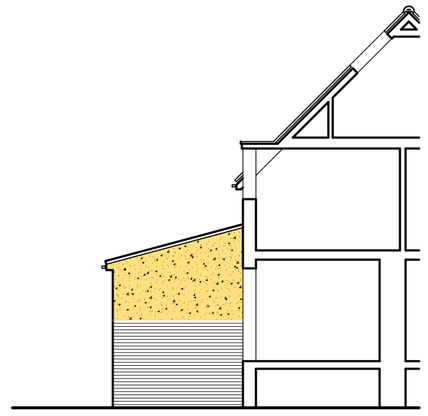

North Elevation

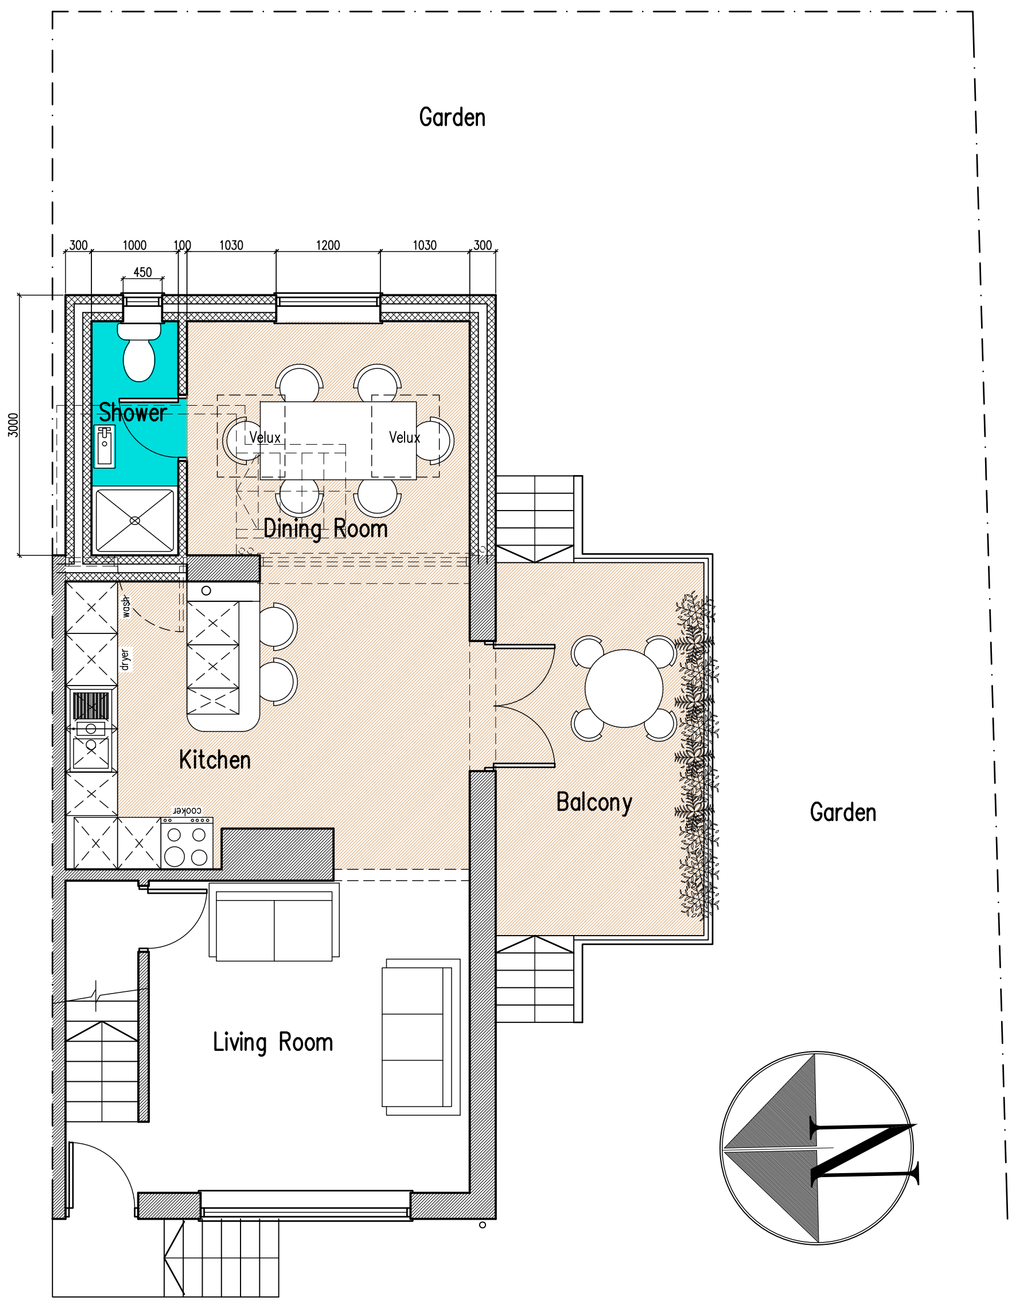

Ground Floor Plan

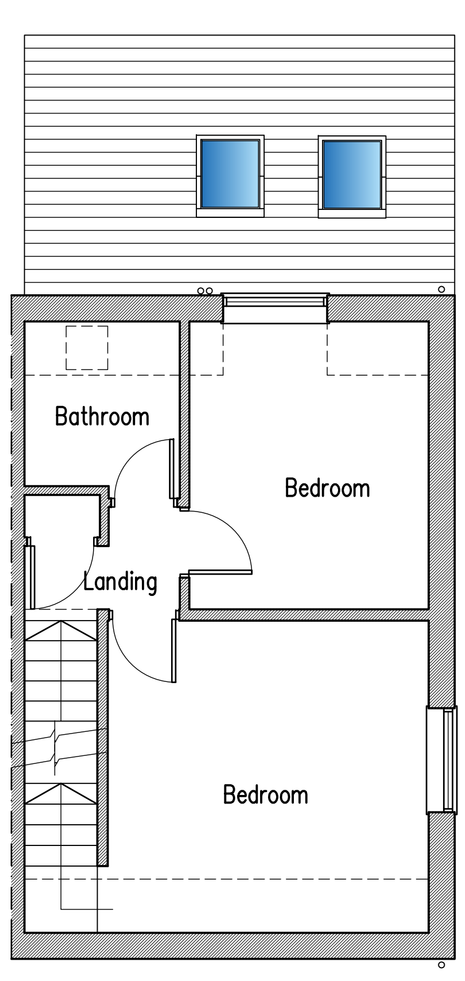

First Floor Plan

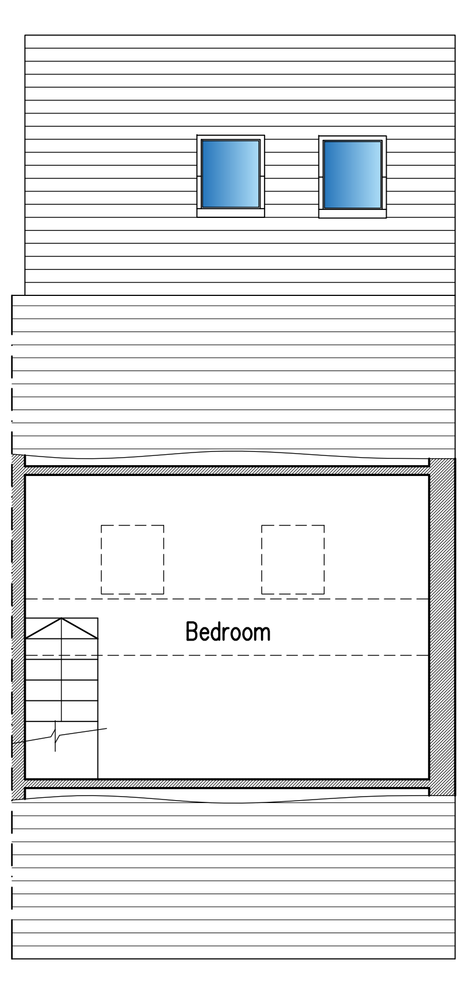

Second Floor Plan

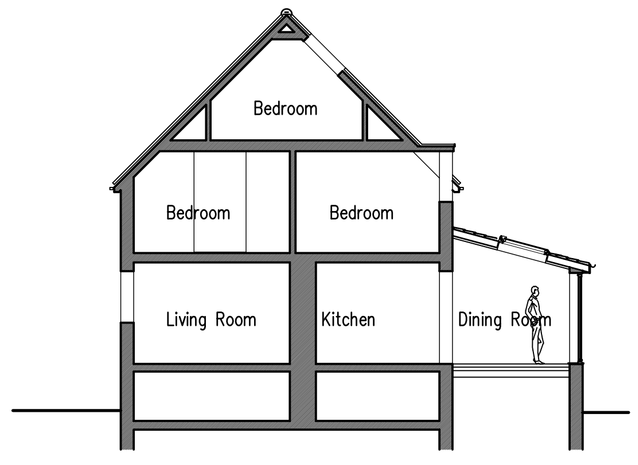

Typical Section

C	24.02.22	Further client requirements added
B	21.02.22	Further client requirements added
A	18.02.22	Client requirements added

Proposed Single Storey Extension at: 12 Beach Green, Shoreham-By-Sea, West Sussex

rja Planning & Building Consultants Ltd.
1st Floor
10 High Street
Shoreham-By-Sea
West Sussex BN43 5DA
t: 01273 467297 mob: 07971 375739
e: rex@rjapbc.co.uk web: www.rjapbc.co.uk

Chartered Institute of Architectural Technologists

PROJECT: 12 Beach Green Shoreham-By-Sea

DRAWING TITLE: Proposed Floor Plans & Elevations

CLIENT: Mr & Mrs D. Whittaker

DWG NO: 22674-02

REVISION: C

SCALE: 1:50 @ A1

DATE: 18.01.22

DRAWN: rex