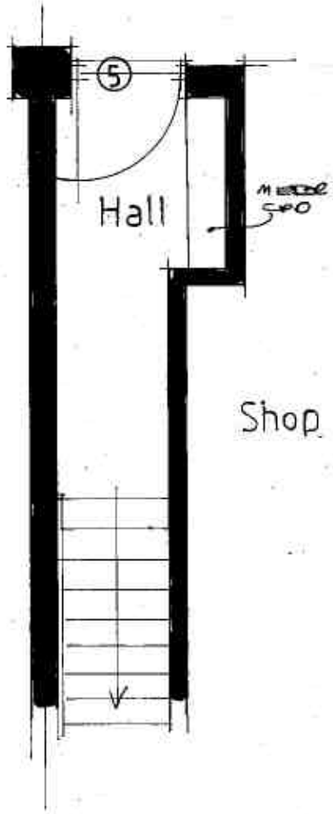

Ground floor 1:50

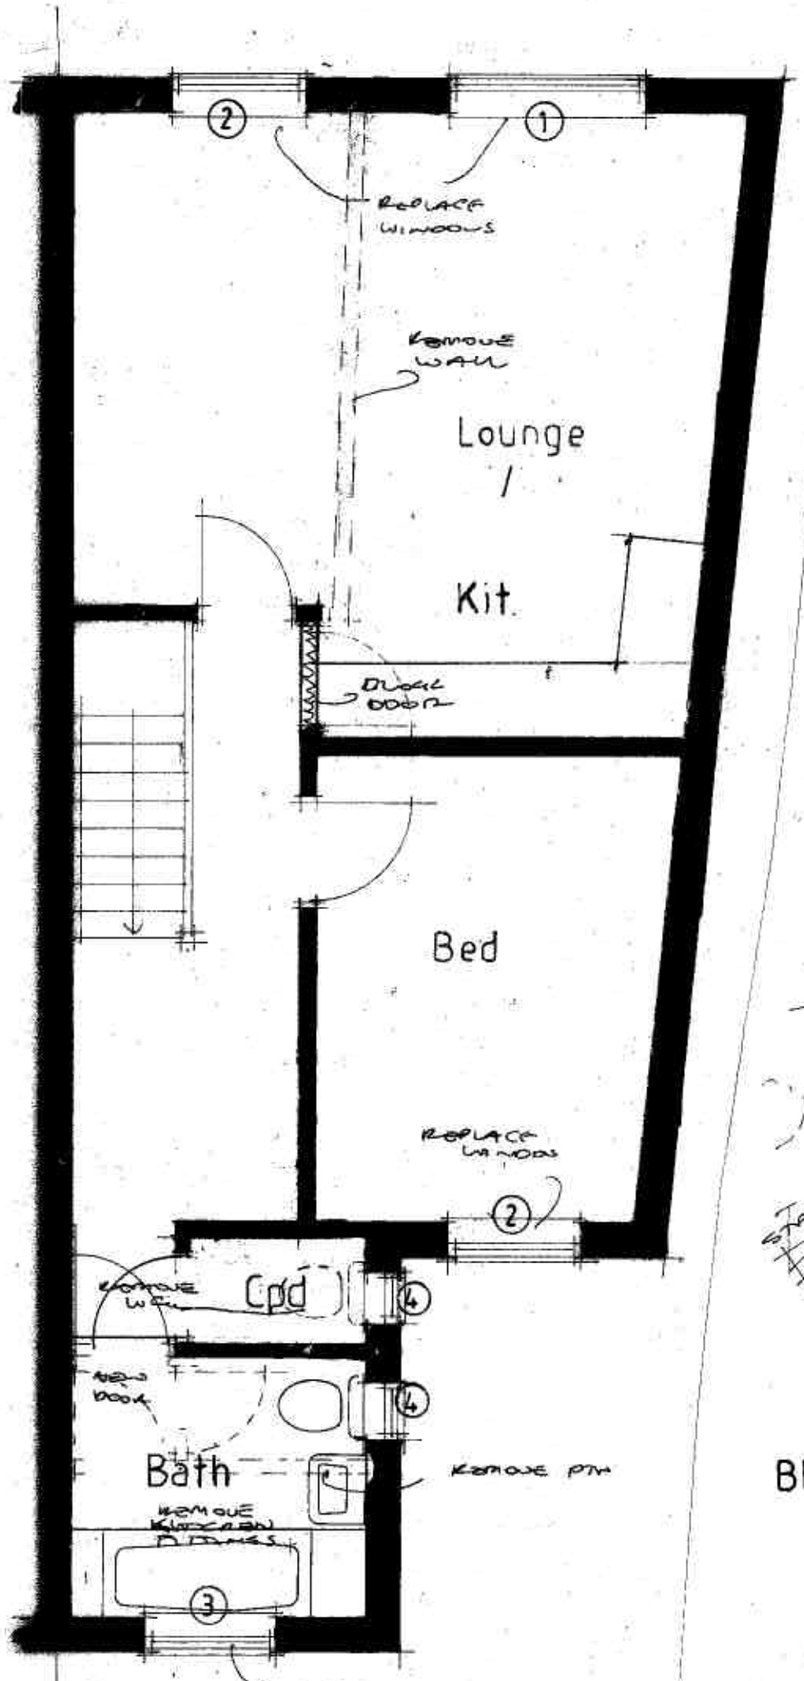

First floor
1:50

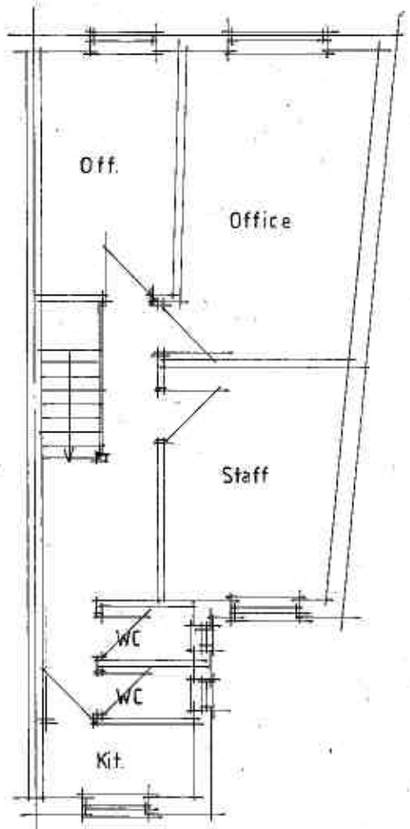

Extg first floor
1:100

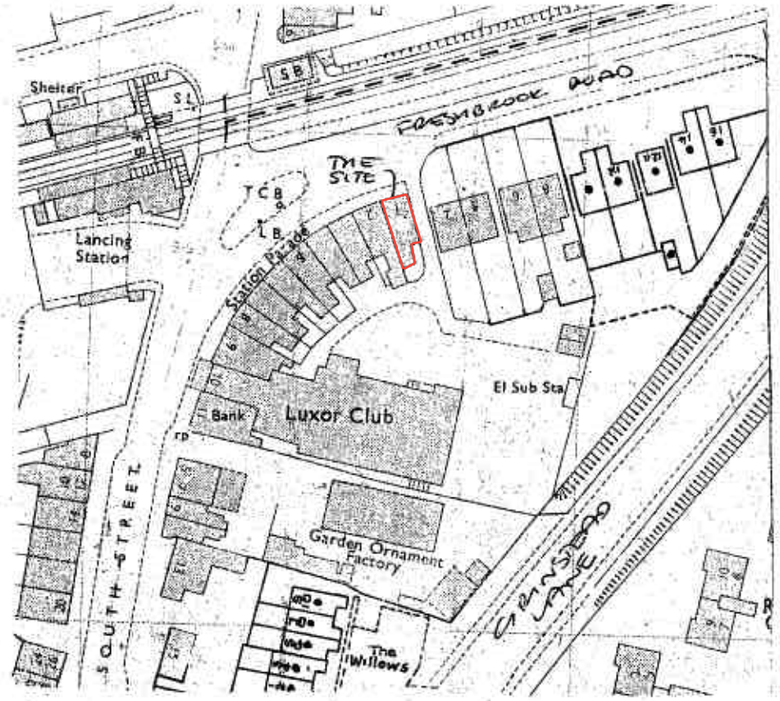

Site plan 1:1250

Block plan 1:500

0 1 2 3m	1:50 @ A3
0 1 2 3 4 5m	1:100 @ A3
0 10 20 30m	1:500 @ A3
0 10 20 30 40 50m	1:1250 @ A3

AJ SALTER & SON
Architectural Technicians
and Surveyors
50 WINDSOR ROAD, WORTHING,
WEST SUSSEX, BN11 2LY
Tel/Fax: (01903 209496)
E-mail: ajsalterandson@hotmail.com

C			
B			
A	FLAT LAYOUT AMENDED		FEB 22, B
Client	M. Hay Esq.		
Address	1a Station Parade : Lancing		
Drawing	COU to dwelling	No.	5321:1 A
Scale	1:50 1:100 1:500 1:1250	Drawn	B
		Date	OCT '21