

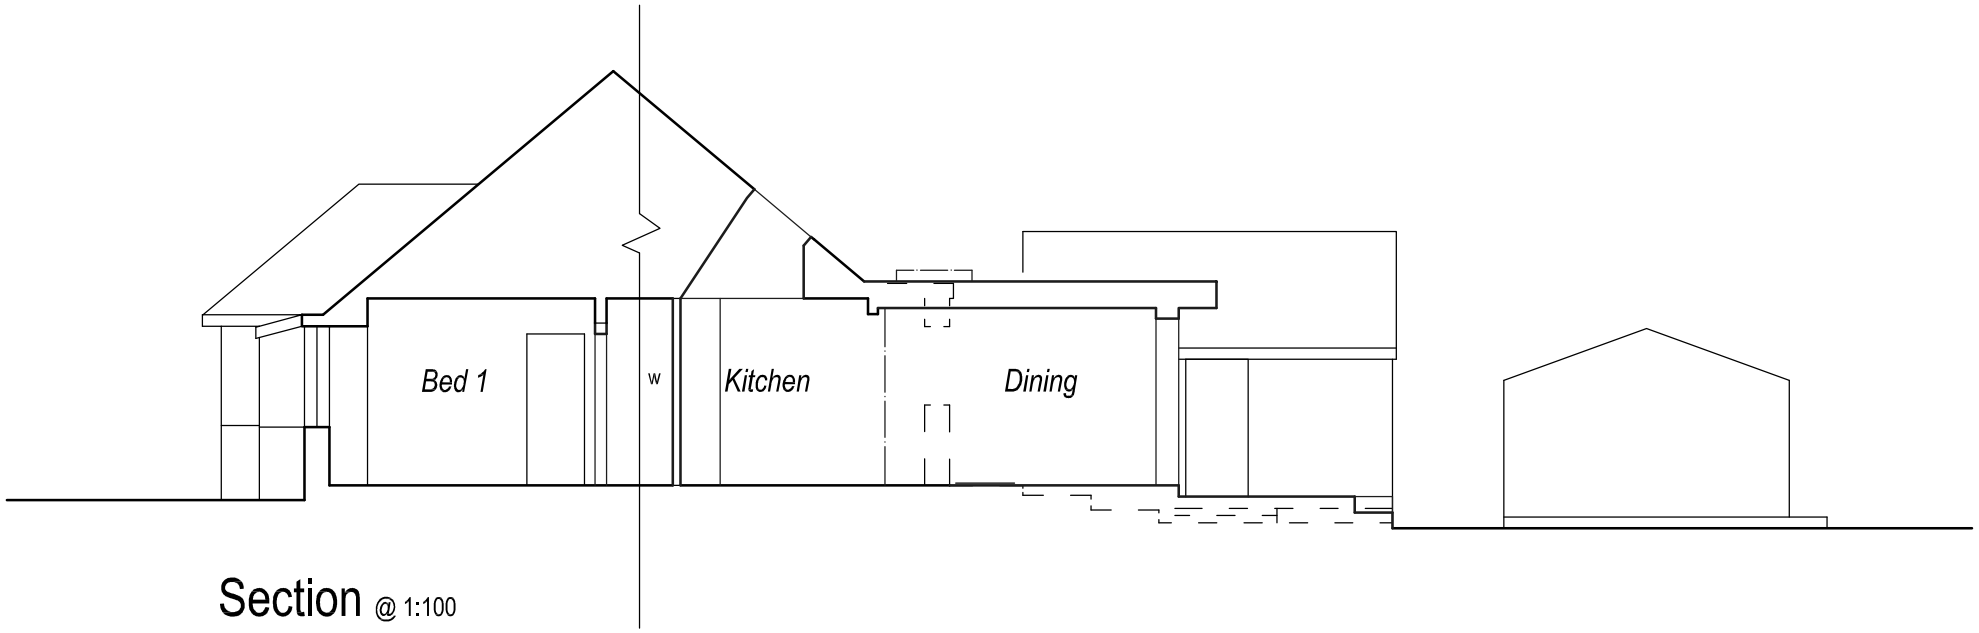


Section @ 1:100

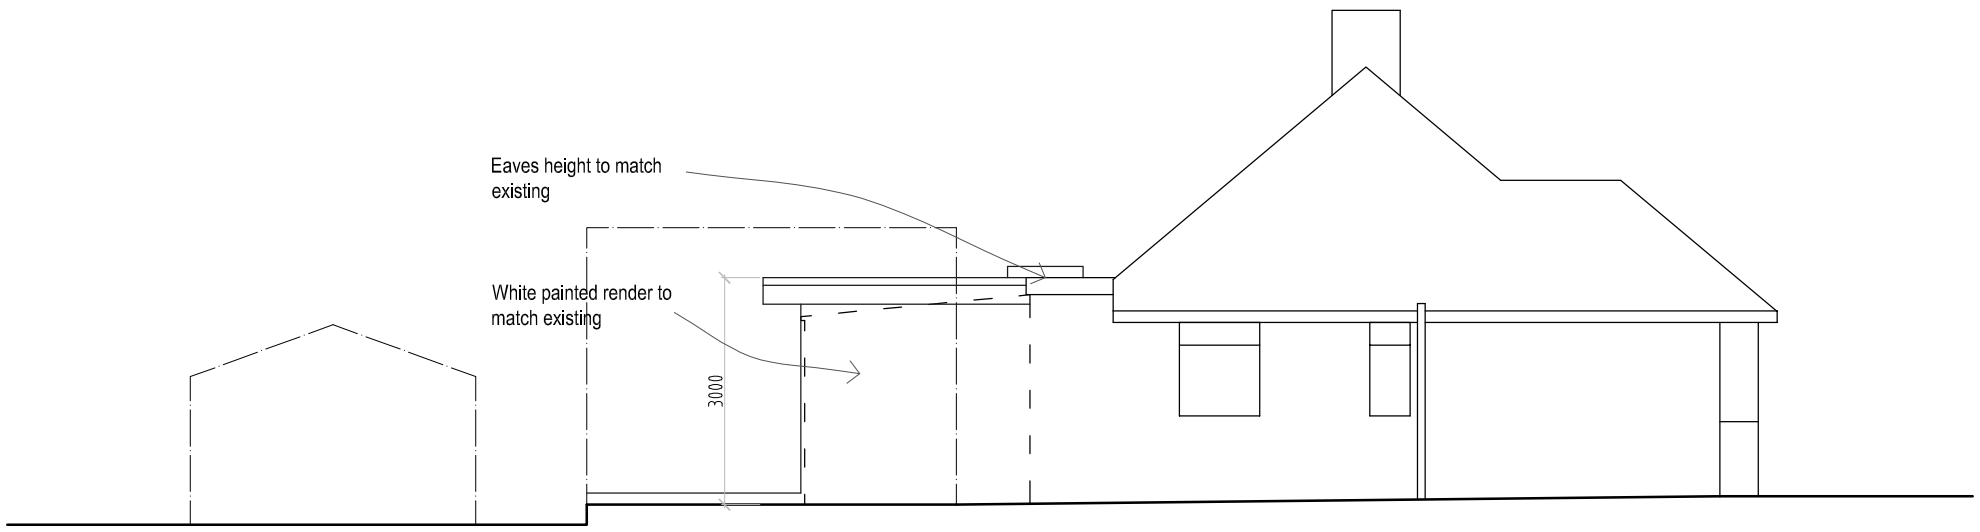

Side (West) Elevation @ 1:100

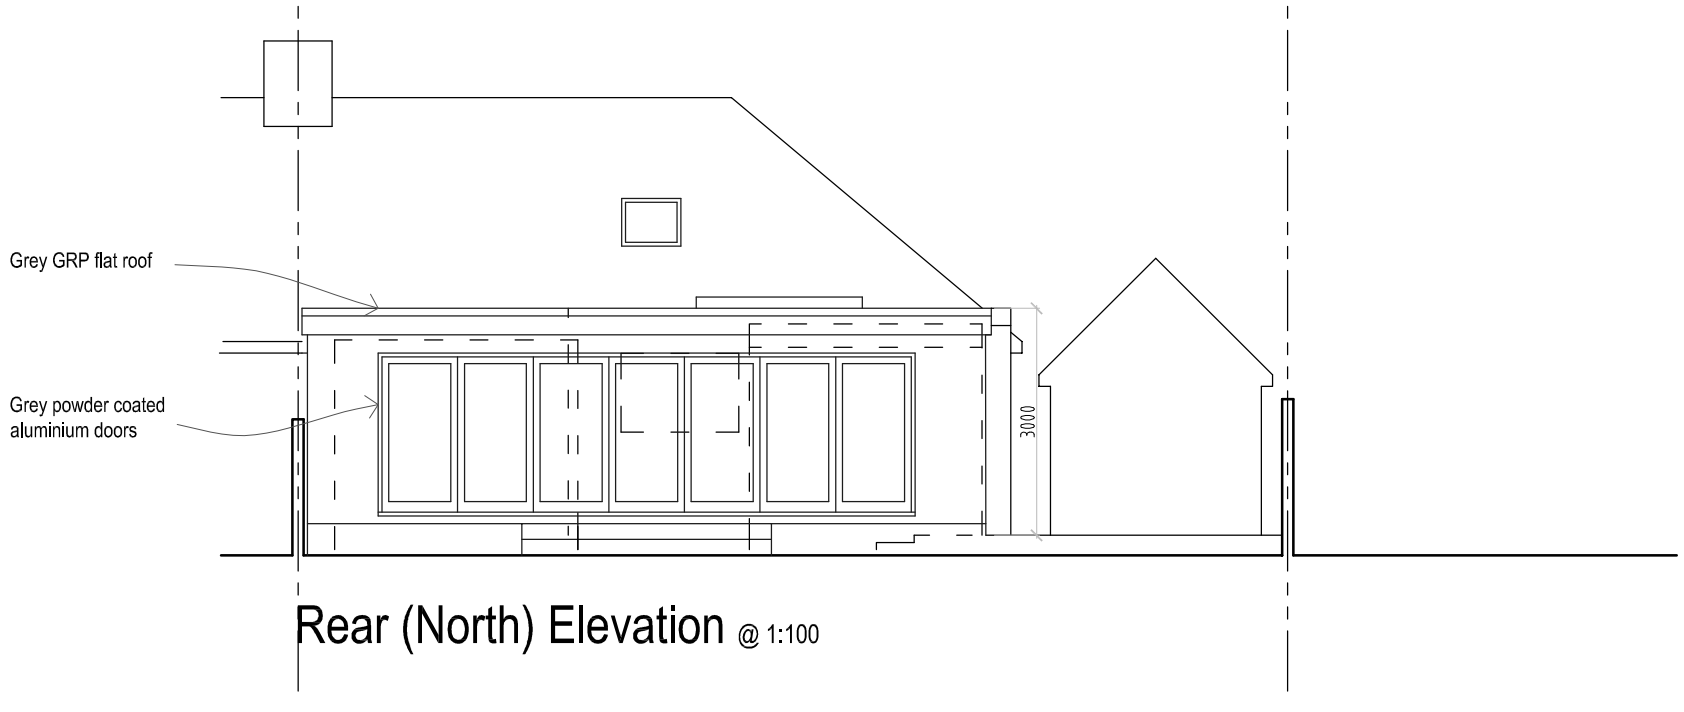

Rear (North) Elevation @ 1:100

0 1 2 3 5m

Scale 1:100

Rev	Description	Date
A	Client amendments	11.10.22

Job Reference Extension 39 Western Road Lancing, BN15 8RZ	Client Mr Towner
Drawing Title Proposed Section and Elevations	Drawing No / Rev ADC 1475/04 A

Date	Scale	Dwg Size	Plot Style	Drawn	Checked
05.10.22	1:100	A3	ADCgreyscale	CW	AD

All dimensions to be checked on site and do not scale from this drawing. This drawing should be approved by Local Authority Building Control or other appropriate checking authority prior to commencement of work. This drawing should not be reproduced without the prior consent of the author.

ADC Alistair Dodd Consulting
Architectural Services
72a Beaconsfield Road . Brighton . East Sussex . BN1 6DD
Tel: 01273 558330
Email: info@adcbrighton.co.uk
WWw.adcbrighton.com