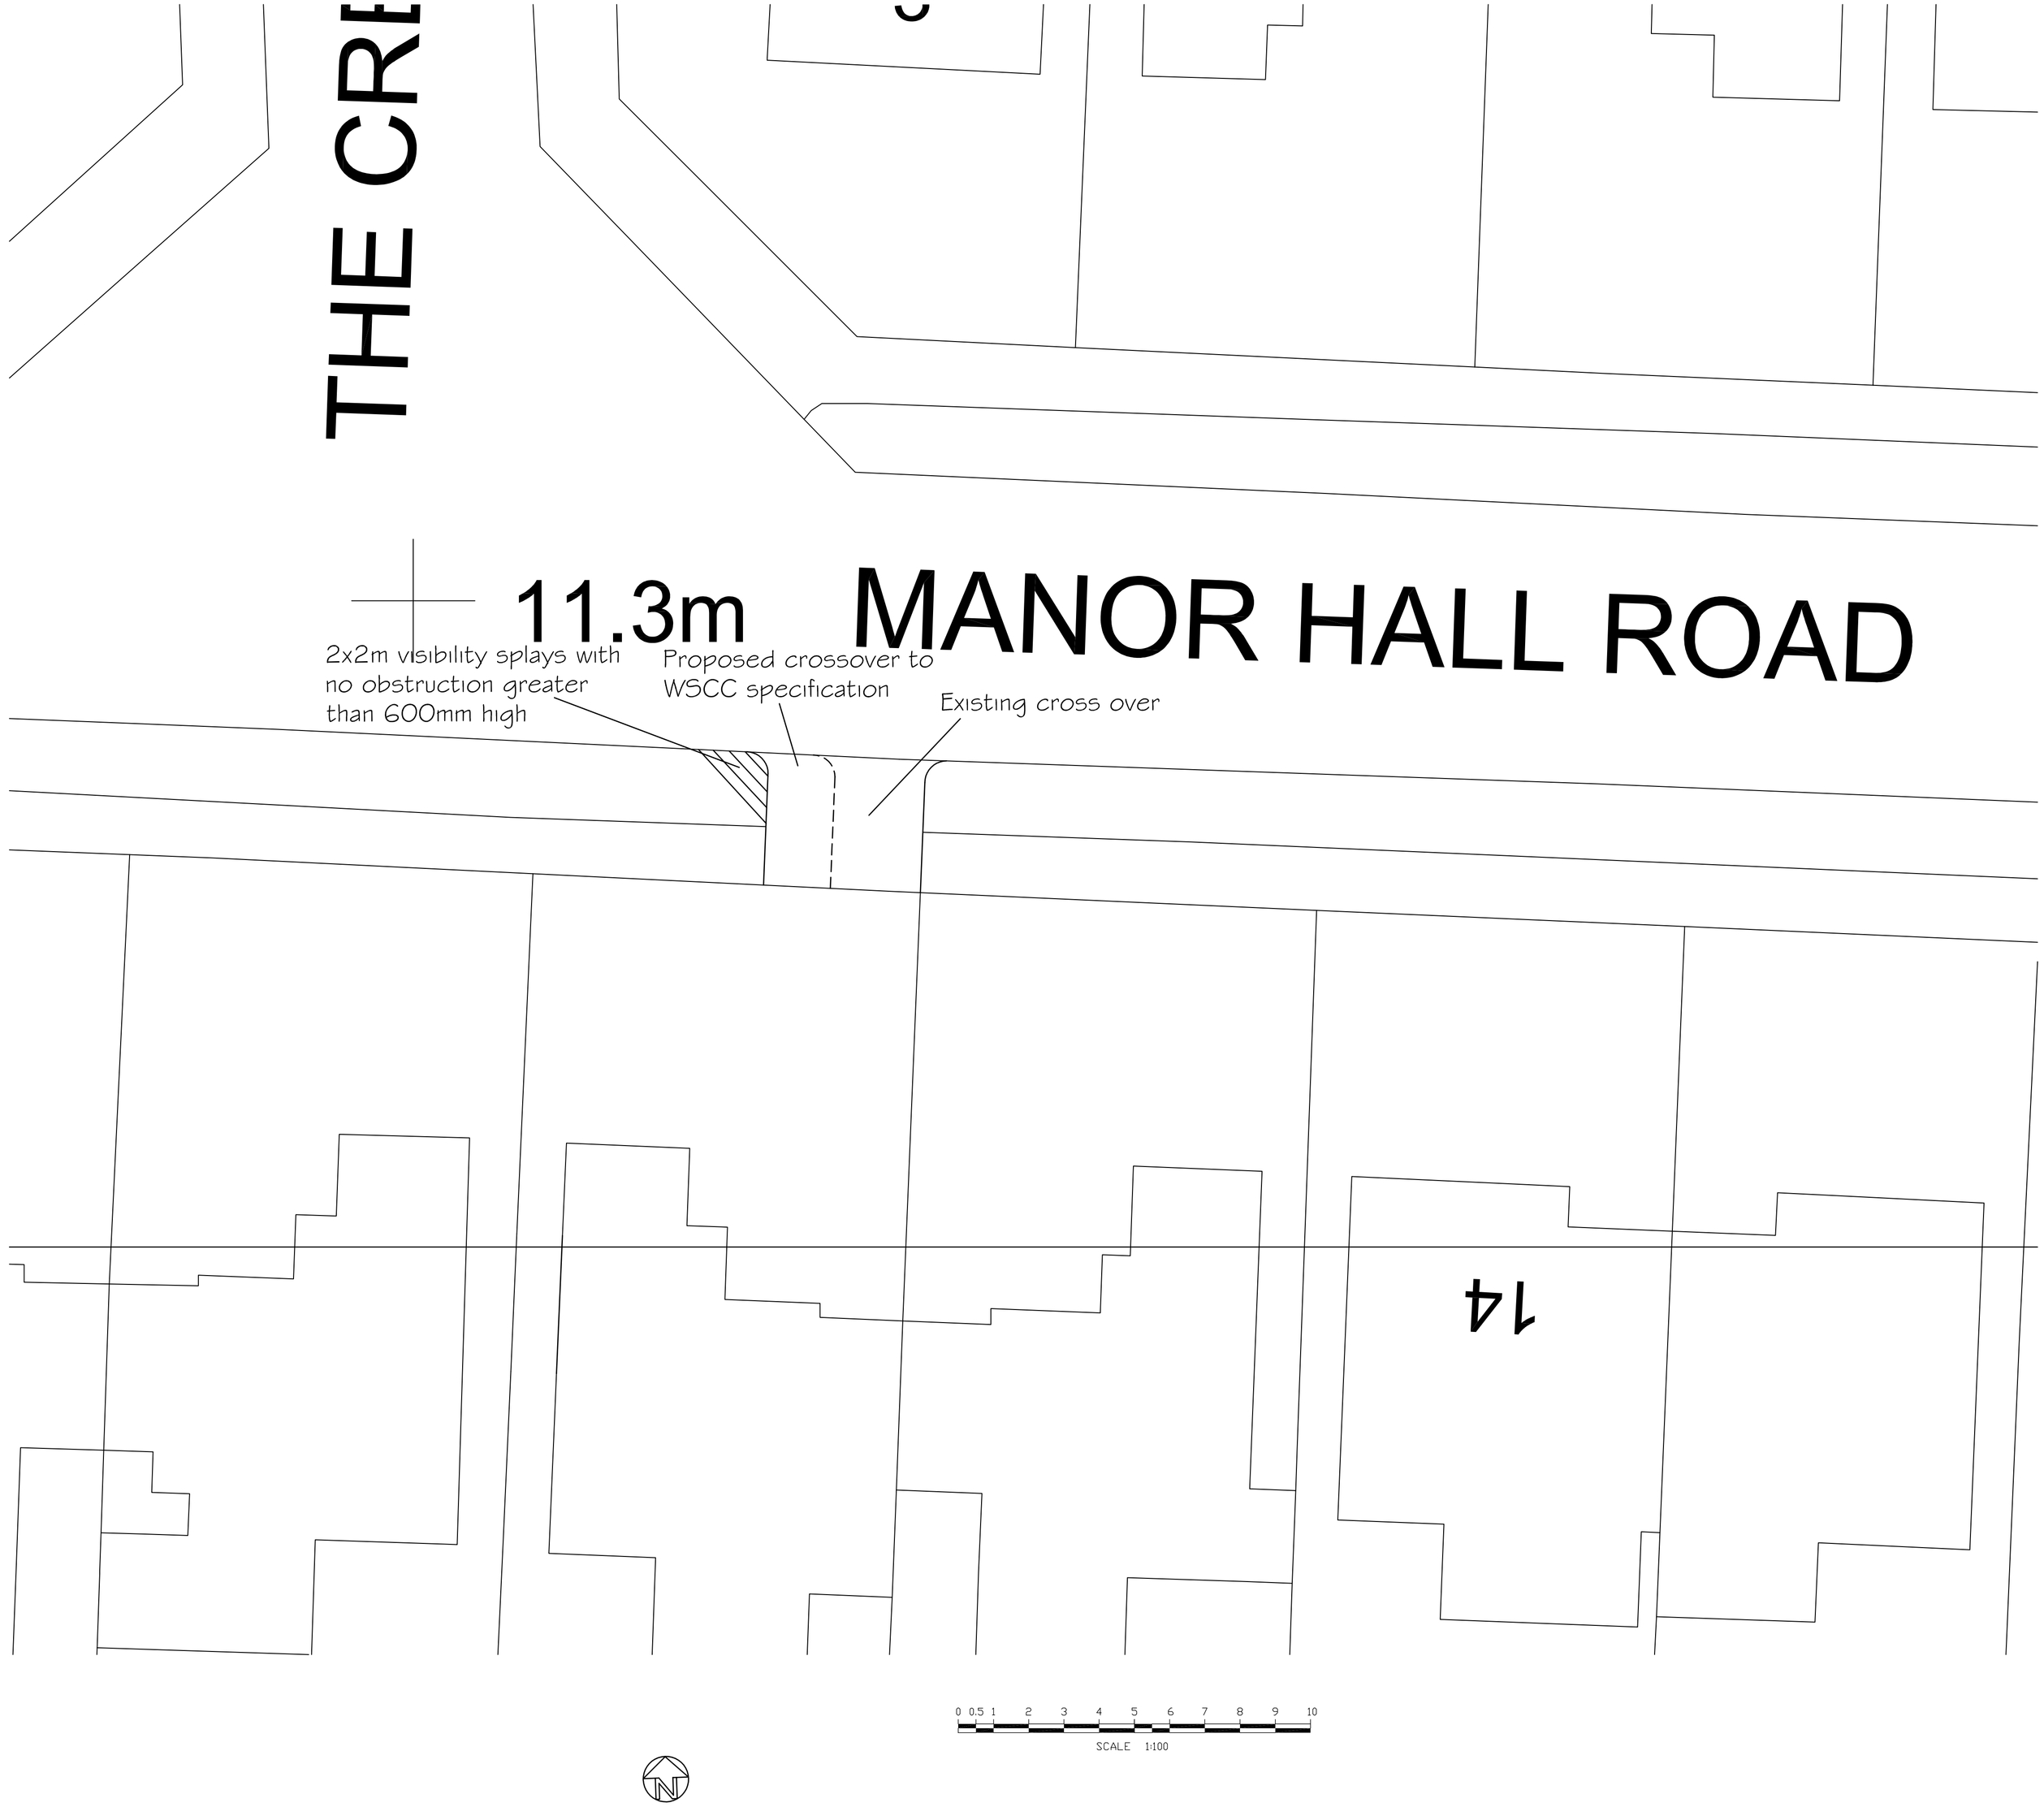



Tony Rogers
Building Consultants
Address: 40 Dawn Crescent, Upper Beeding
West Sussex, BN44 3WH
Telephone: 01903 815225 Fax: 01903 815225

| Rev. | Date: | Revision Description: |
|---|---|---|
| A | August 2026 | Road plan altered |
| | | |
| | | |
| | | |
| | | |

Client: Mr G Carter

Address: 10 Manor Hall Road
Southwick
West Sussex
BN42 4NB

Project: Proposed enlarged cross over by 1.9m

Scale: 1:100
Paper Size A1

Date: Nov 2026

Drawing No: 26/1637/06

Drawn By: AWR

Revision: