
Double glazed Bi-folding doors to rear garden, aluminum frame with powder coated light Grey (RAL 7042) finish.

Rendered (white paint finish) block cavity wall construction, with capping to top of parapet.

Existing opening to be blocked and made good.


Front elevation white U-PVC framed (double glazed) windows and Front door to be replaced with aluminum frame (double glazed) with powder coated light Grey (RAL 7042) finish units.

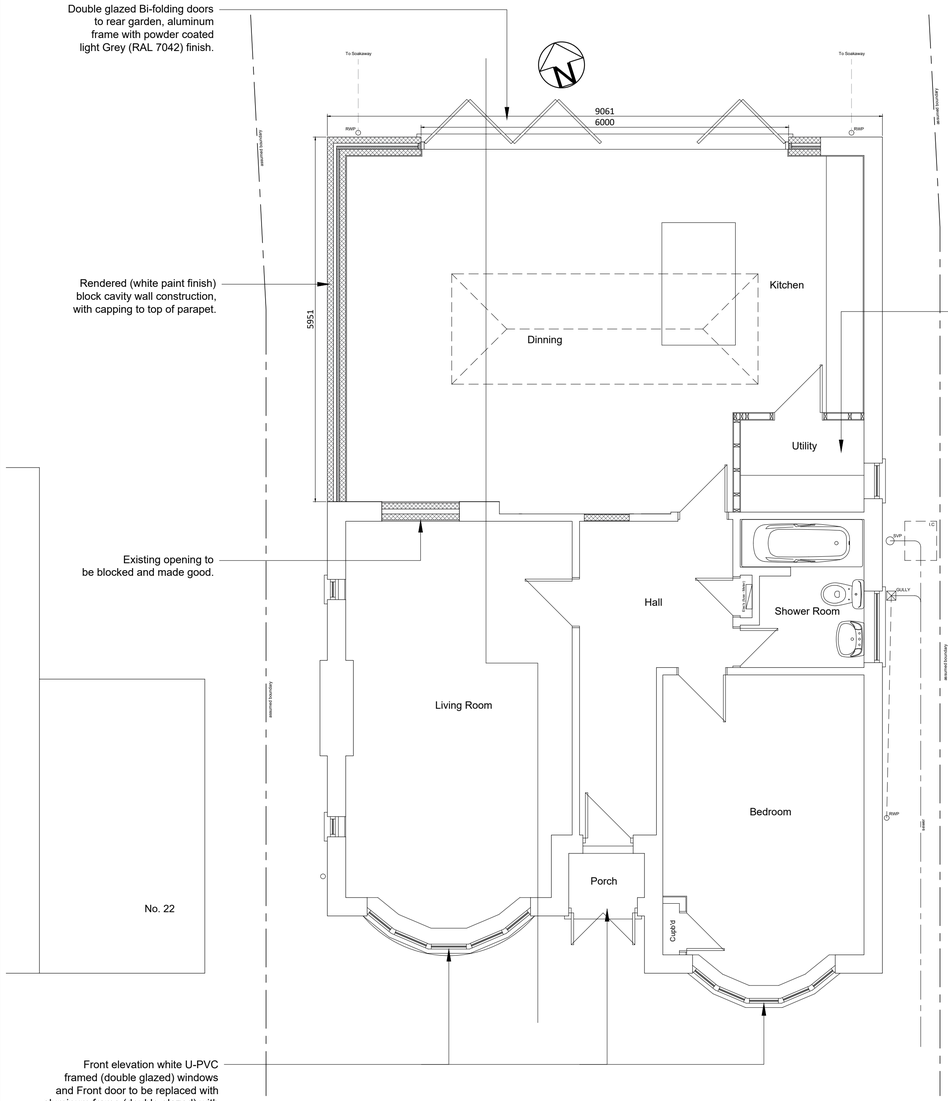

Proposed Ground Floor Plan
Scale 1:50 @A1 / 1:100@A3

Flat roof build-up felt or GRP finish, Parapet wall detail to perimeter

Sky Lantern, double glazed with 22° pitch, aluminum with powder coated light Grey (RAL 7042) finish

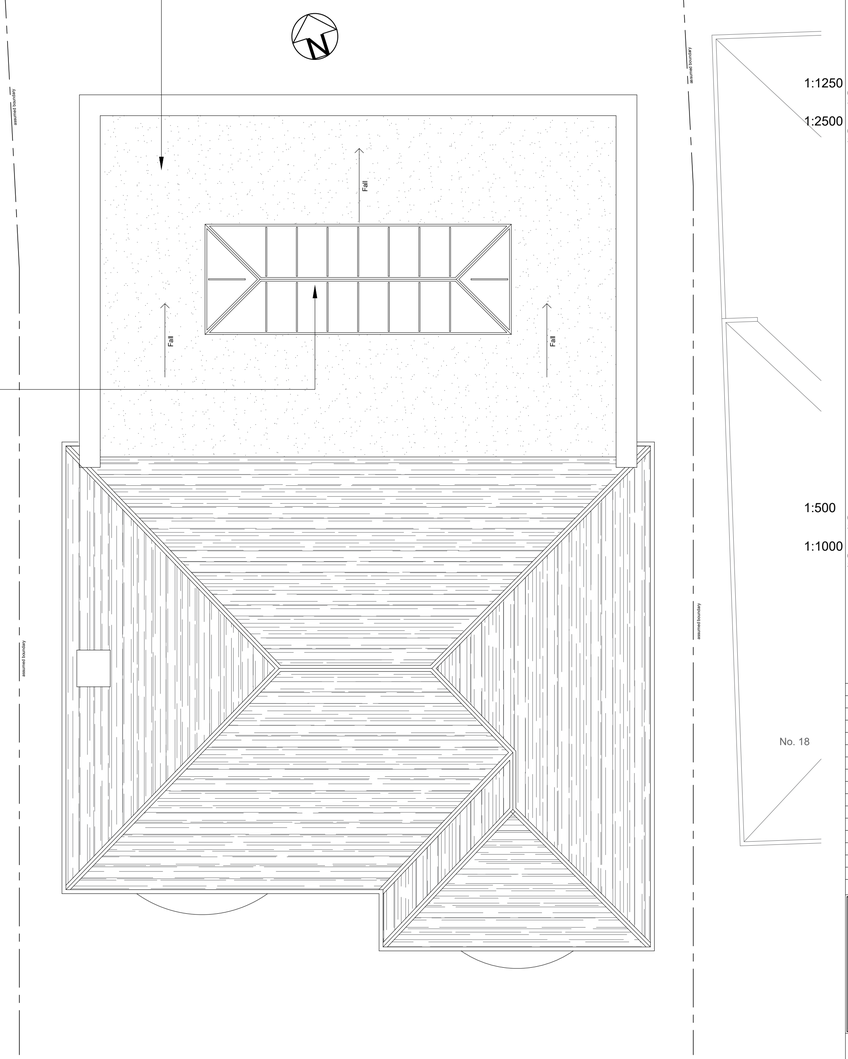

Proposed Roof Plan
Scale 1:50 @A1 / 1:100@A3

1:200
0 5 10 15 20
Scale in Meters

1:100
0 2.5 5 7.5 10
Scale in Meters

1:50
0 1 2 3 4 5 6 7 8 9 10
Scale in Meters


Notes



Location Plan (Proposed)
Scale 1:1250 @A1 / 1:2500@A3

1:1250
0 25 50 75 100
Scale in Meters

1:2500
0 50 100 150 200
Scale in Meters

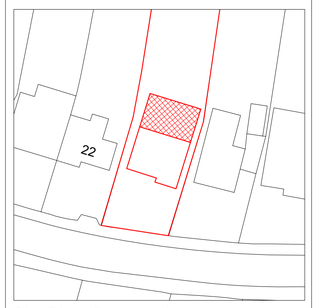

Site Plan (Proposed)
Scale 1:500 @A1 / 1:1000@A3

1:500
0 10 20 30 40
Scale in Meters

1:1000
0 25 50 75
Scale in Meters

Rev.	Date	Revision Detail / Comments

Amendments

RSD
Rob Shepherd Designs
Affordable Building Plans
87a Mile Oak Road, Portslade, Brighton, Sussex. BN41 2PJ
Email- rob.brightonbuildingplans@gmail.com Tel- 07917 331264 Web- www.brightonbuildingplans.co.uk

Client.....
Will Machin

Project.....
20 Windlesham Road, Shoreham

Drawing Title.....
Proposed Floor and roof Plans

DWG No.....
2017/033-06

Rev.....
B

Drawn By.....
RDS

Date.....
24/10/2017

Drawing Scale.....
Varies @ A1/A3

Do Not Scale off Drawings
Check all Dimensions on site before all works are commenced
All Goods, Materials & Workmanship to conform with current Building Regs
© Copyright of Rob Shepherd Designs

Rob Shepherd Designs
Email; rob.brightonbuildingplans@gmail.com Tel; 07917 331264
87a Mile Oak Road, Portslade, Brighton, Sussex. Bn41 2PJ